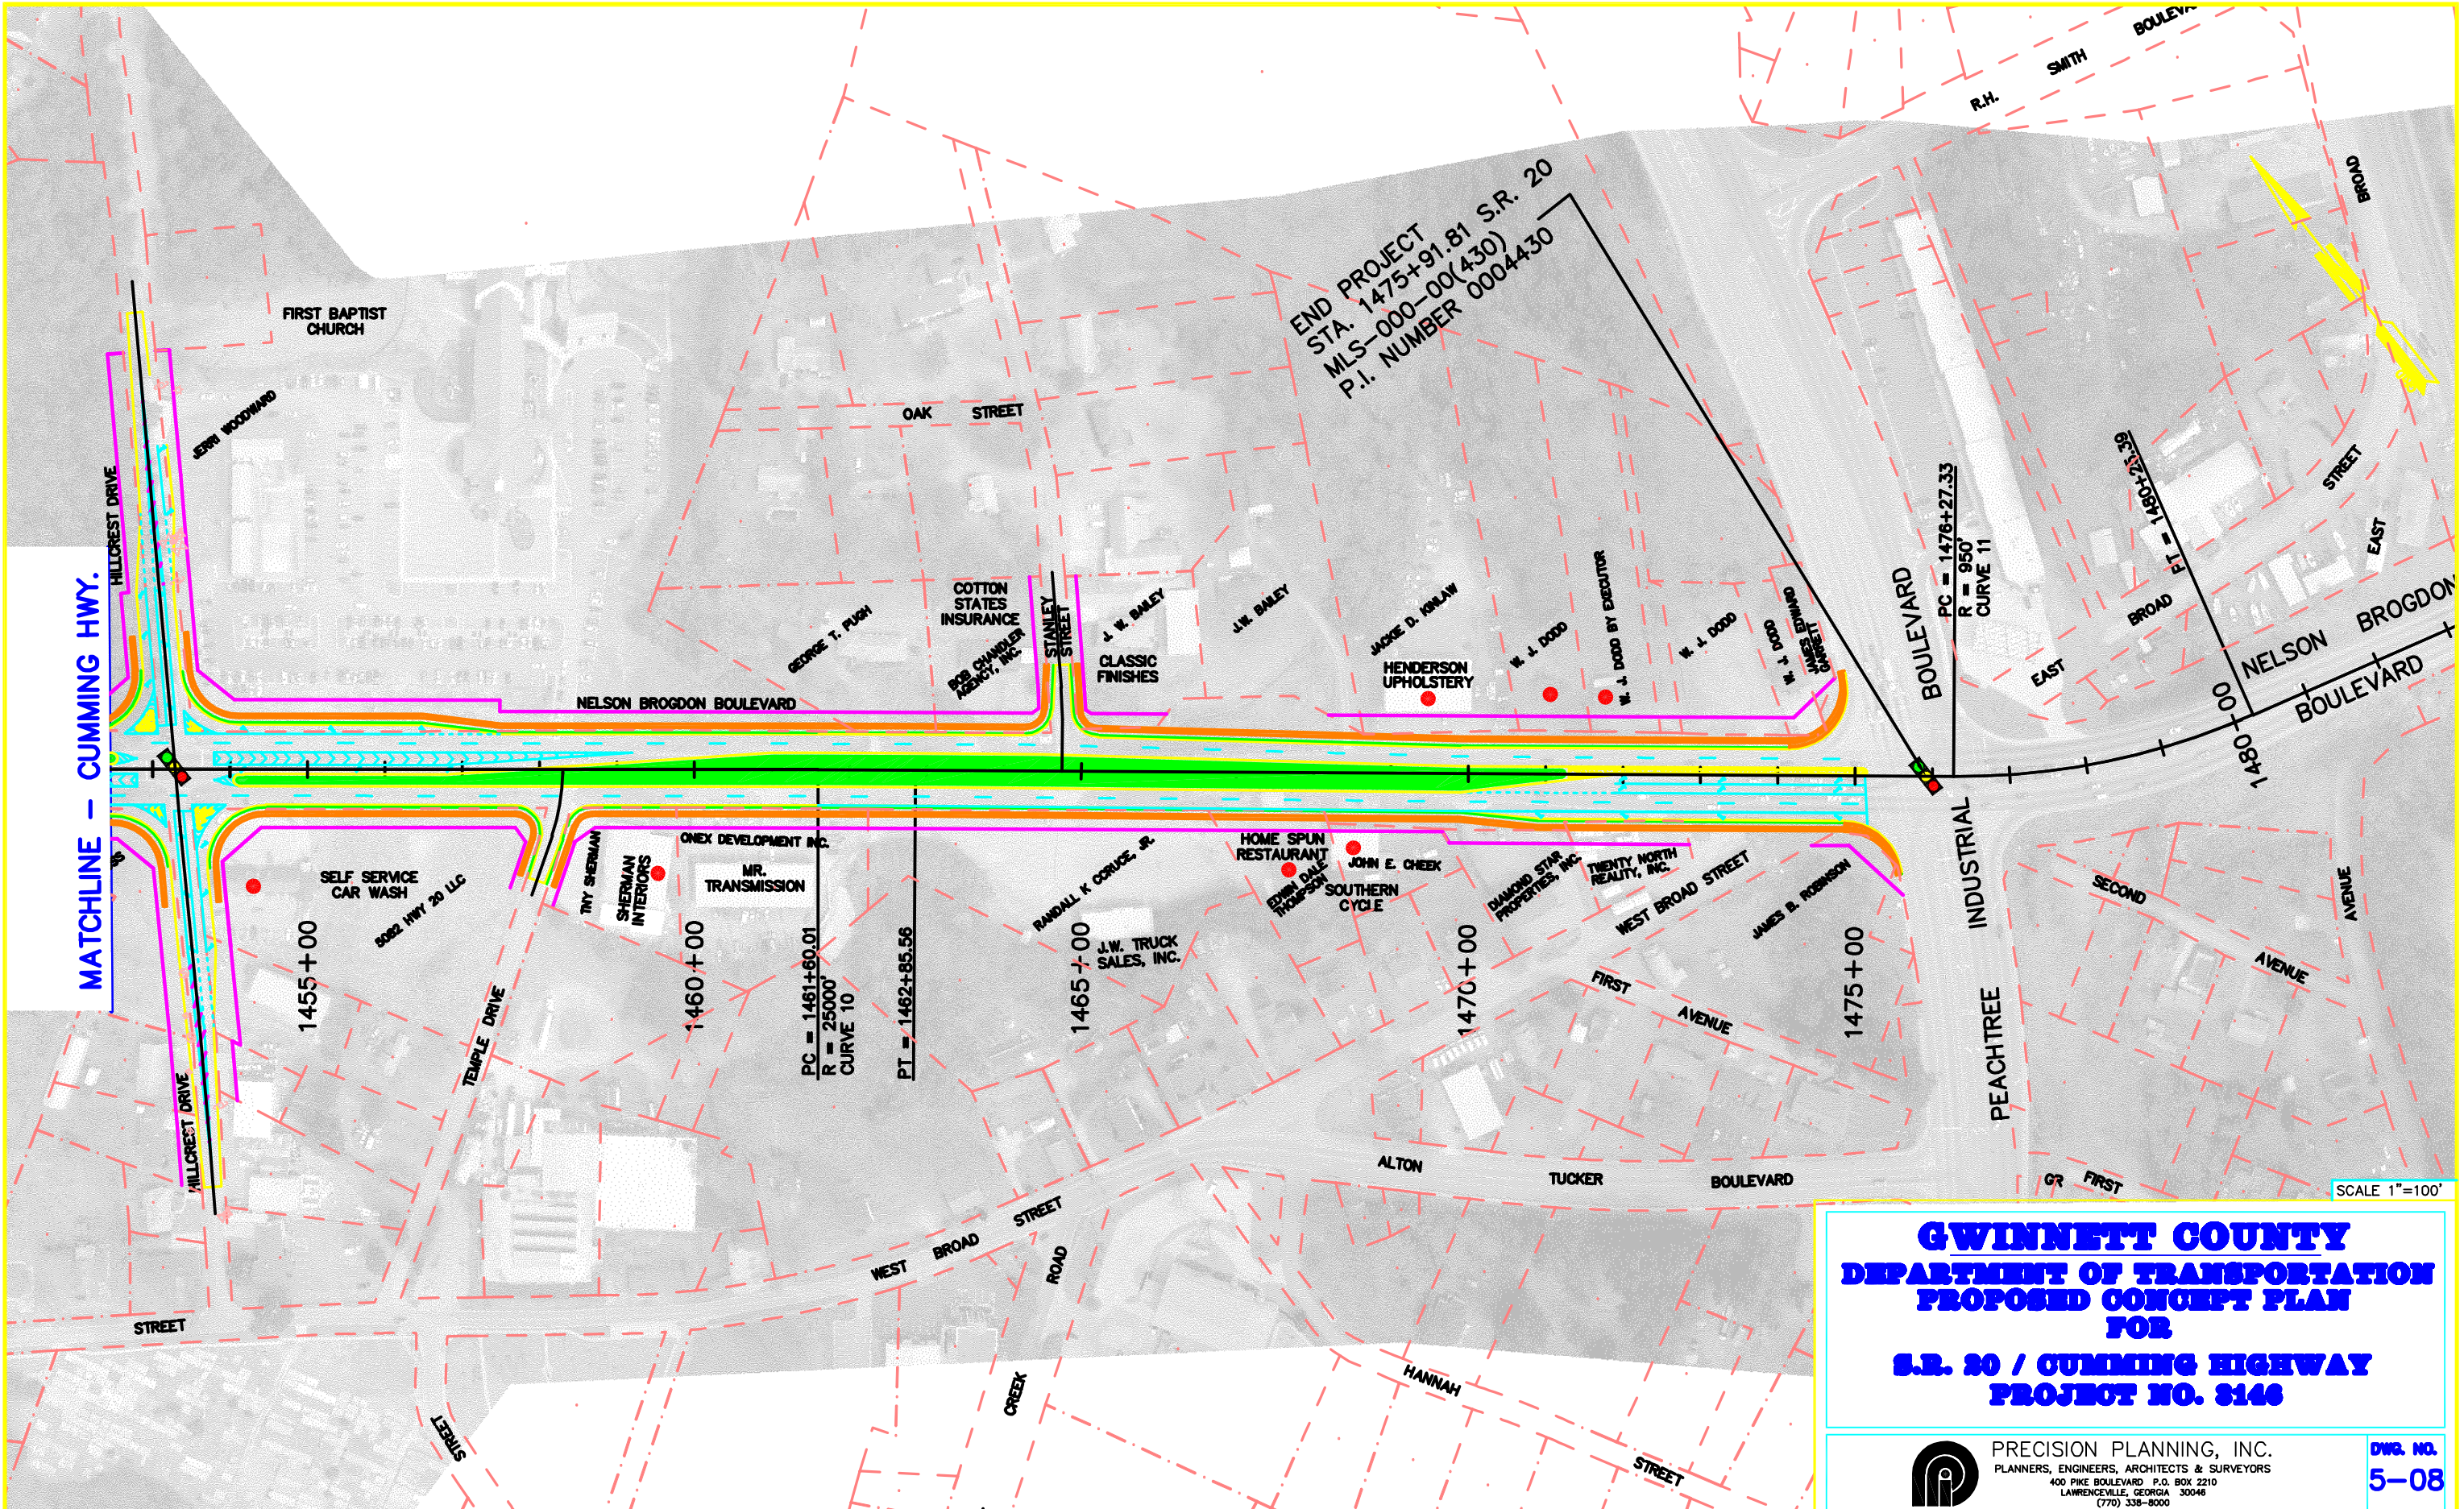

GWINNETT COUNTY
DEPARTMENT OF TRANSPORTATION
PROPOSED CONCEPT PLAN
FOR
S.R. 20 / CUMMING HIGHWAY
PROJECT NO. 3146

PRECISION PLANNING, INC.
PLANNERS, ENGINEERS, ARCHITECTS & SURVEYORS
400 PIKE BOULEVARD P.O. BOX 2210
LAWRENCEVILLE, GEORGIA 30046
(770) 338-8000

DWG. NO.
5-08