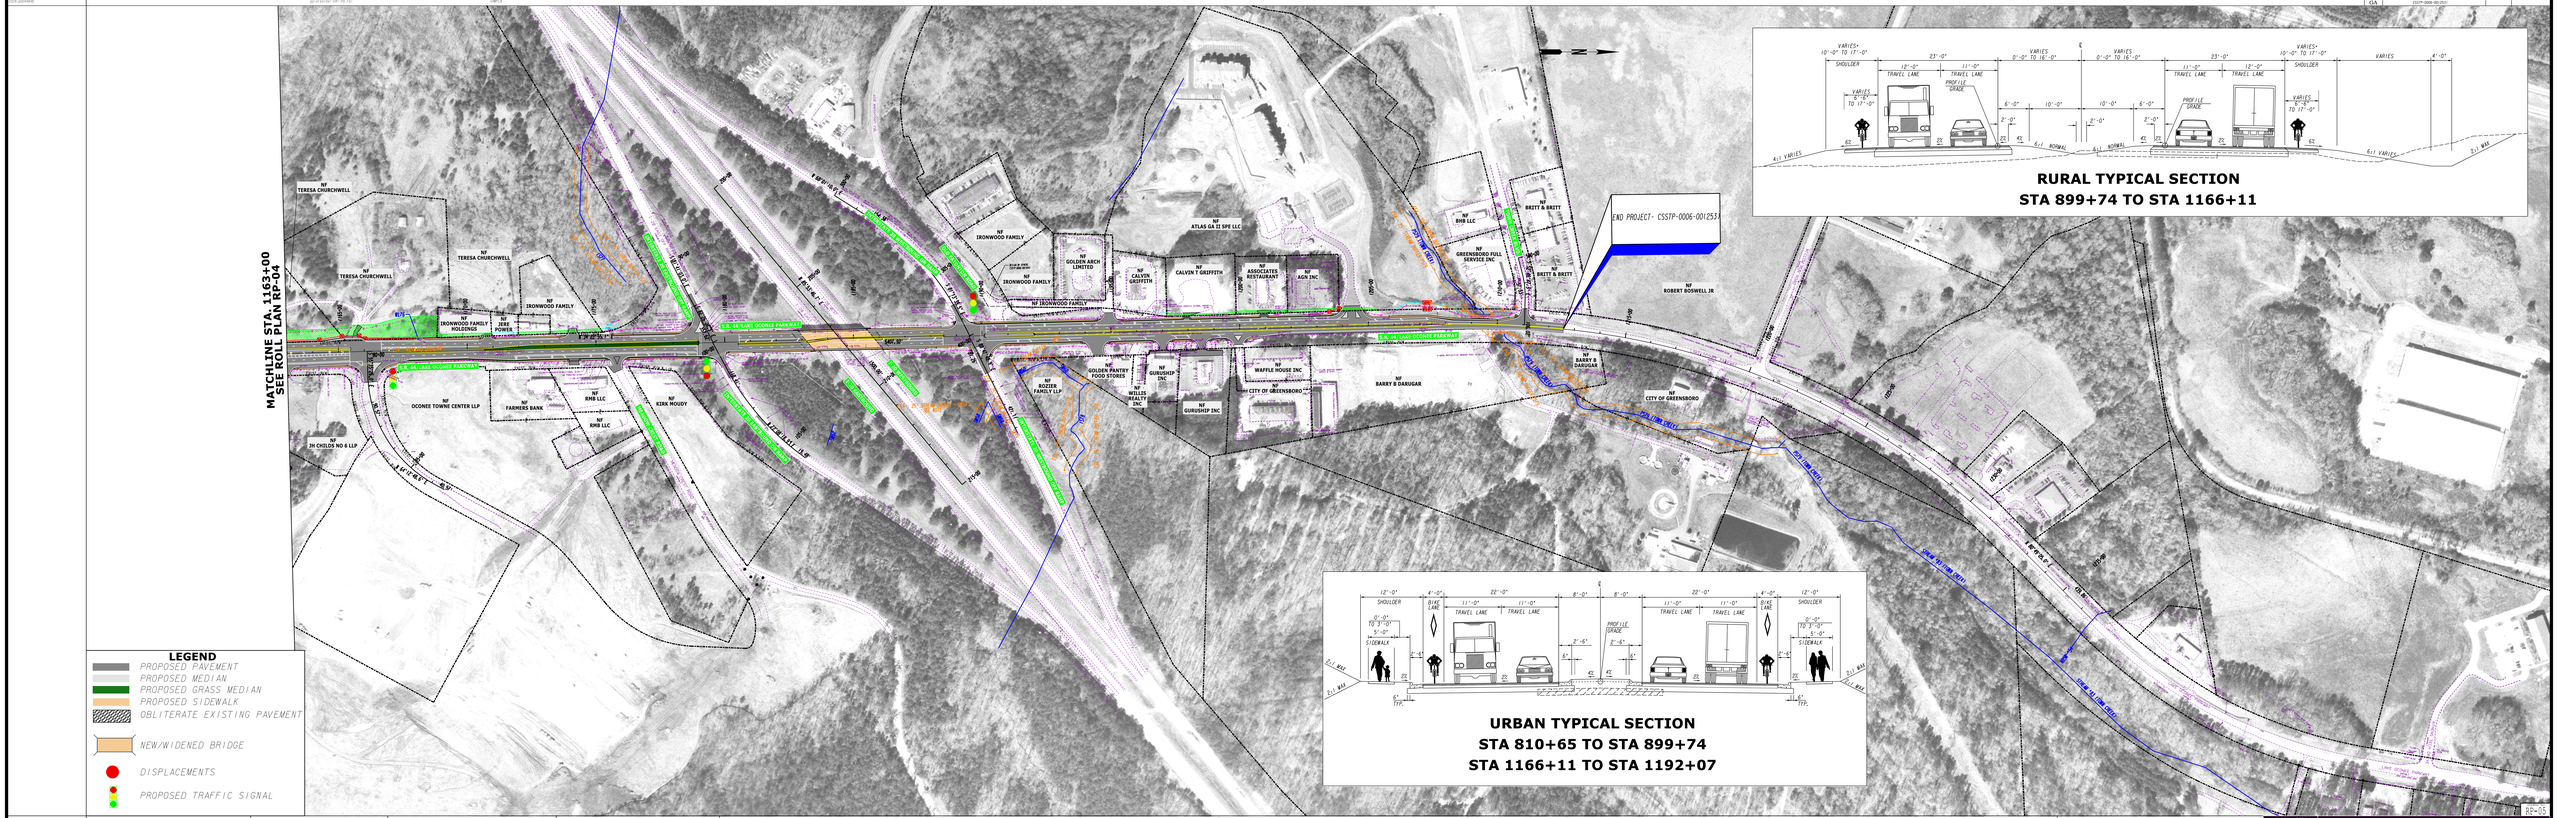
MATCHLINE STA. 1163+00
SEE ROLL PLAN RP-04
END PROJECT- CSSTP-0006-001253
RURAL TYPICAL SECTION
STA 899+74 TO STA 1166+11
URBAN TYPICAL SECTION
STA 810+65 TO STA 899+74
STA 1166+11 TO STA 1192+07
LEGEND
PROPOSED PAVEMENT
PROPOSED MEDIAN
PROPOSED GRASS MEDIAN
PROPOSED SIDEWALK
OBLITERATE EXISTING PAVEMENT
NEW/WIDENED BRIDGE
DISPLACEMENTS
PROPOSED TRAFFIC SIGNAL
PROPERTY LINE
EXISTING RIGHT OF WAY (R/W) LINE
REQUIRED R/W LINE
CONSTRUCTION LIMITS
ENVIRONMENTAL SENSITIVE AREA BOUNDARY
REQUIRED PERMANENT EASEMENT
WETLANDS
HISTORICAL
PARCEL
BOUNDARY
TranSystems
250 PEACHTREE STREET
SUITE 800
ATLANTA, GA 30303
(770) 931-8005
(770) 931-8555 FAX
PARSONS
3577 PARKWAY LANE, SUITE 100
NORCROSS, GA 30092
SCALE IN FEET
0 100 200 400
GEORGIA DEPARTMENT OF TRANSPORTATION
STATE ROUTE 44 ROAD IMPROVEMENTS
P.I.#0039253
GREENE COUNTY
CONCEPT PLAN
(FROM COUNTY ROAD 54
(LINGER LONGER RD
TO JUST NORTH OF INTERSTATE-20)
RP-05