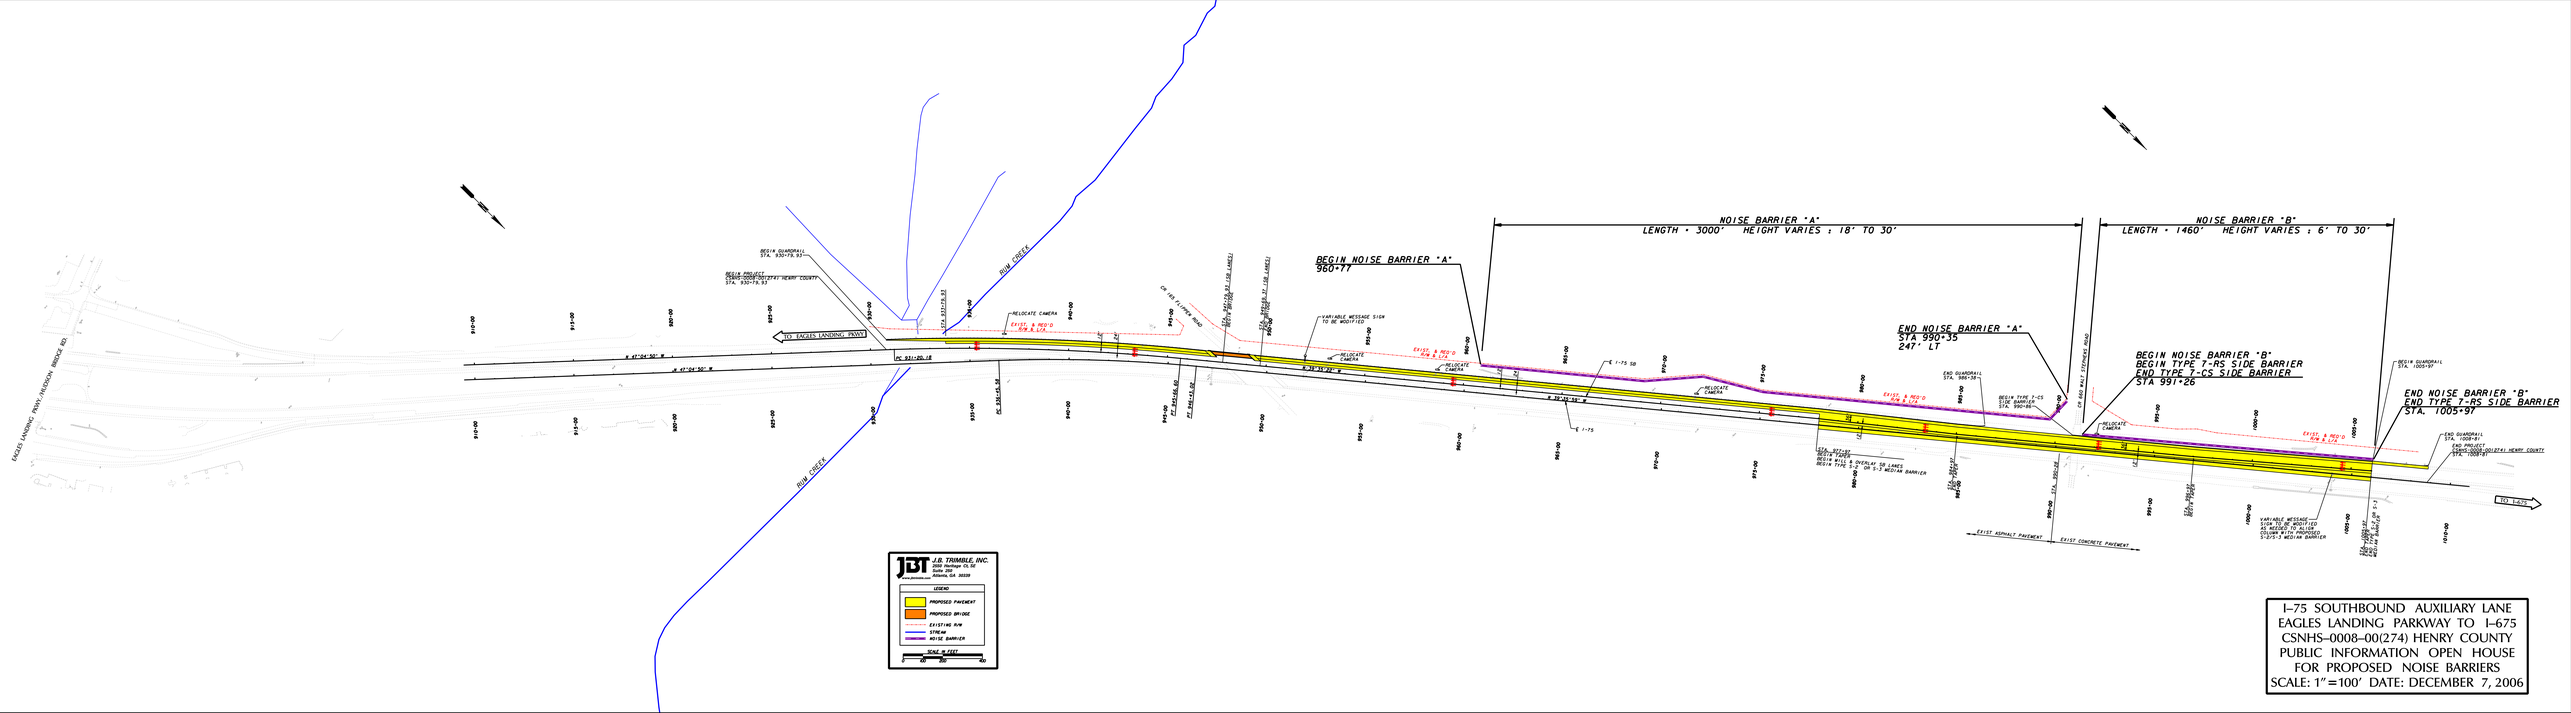

I-75 SOUTHBOUND AUXILIARY LANE
EAGLES LANDING PARKWAY TO I-675
CSNHS-0008-00(274) HENRY COUNTY
PUBLIC INFORMATION OPEN HOUSE
FOR PROPOSED NOISE BARRIERS
SCALE: 1"=100' DATE: DECEMBER 7, 2006