BRIDGE REPLACEMENT OVER SKIDAWAY NARROWS ON SR 204 SPUR/DIAMOND CAUSEWAY

PROJECT NUMBER CSSTP-0008-00(651)
CHATHAM COUNTY
P.I. NUMBER 0008651

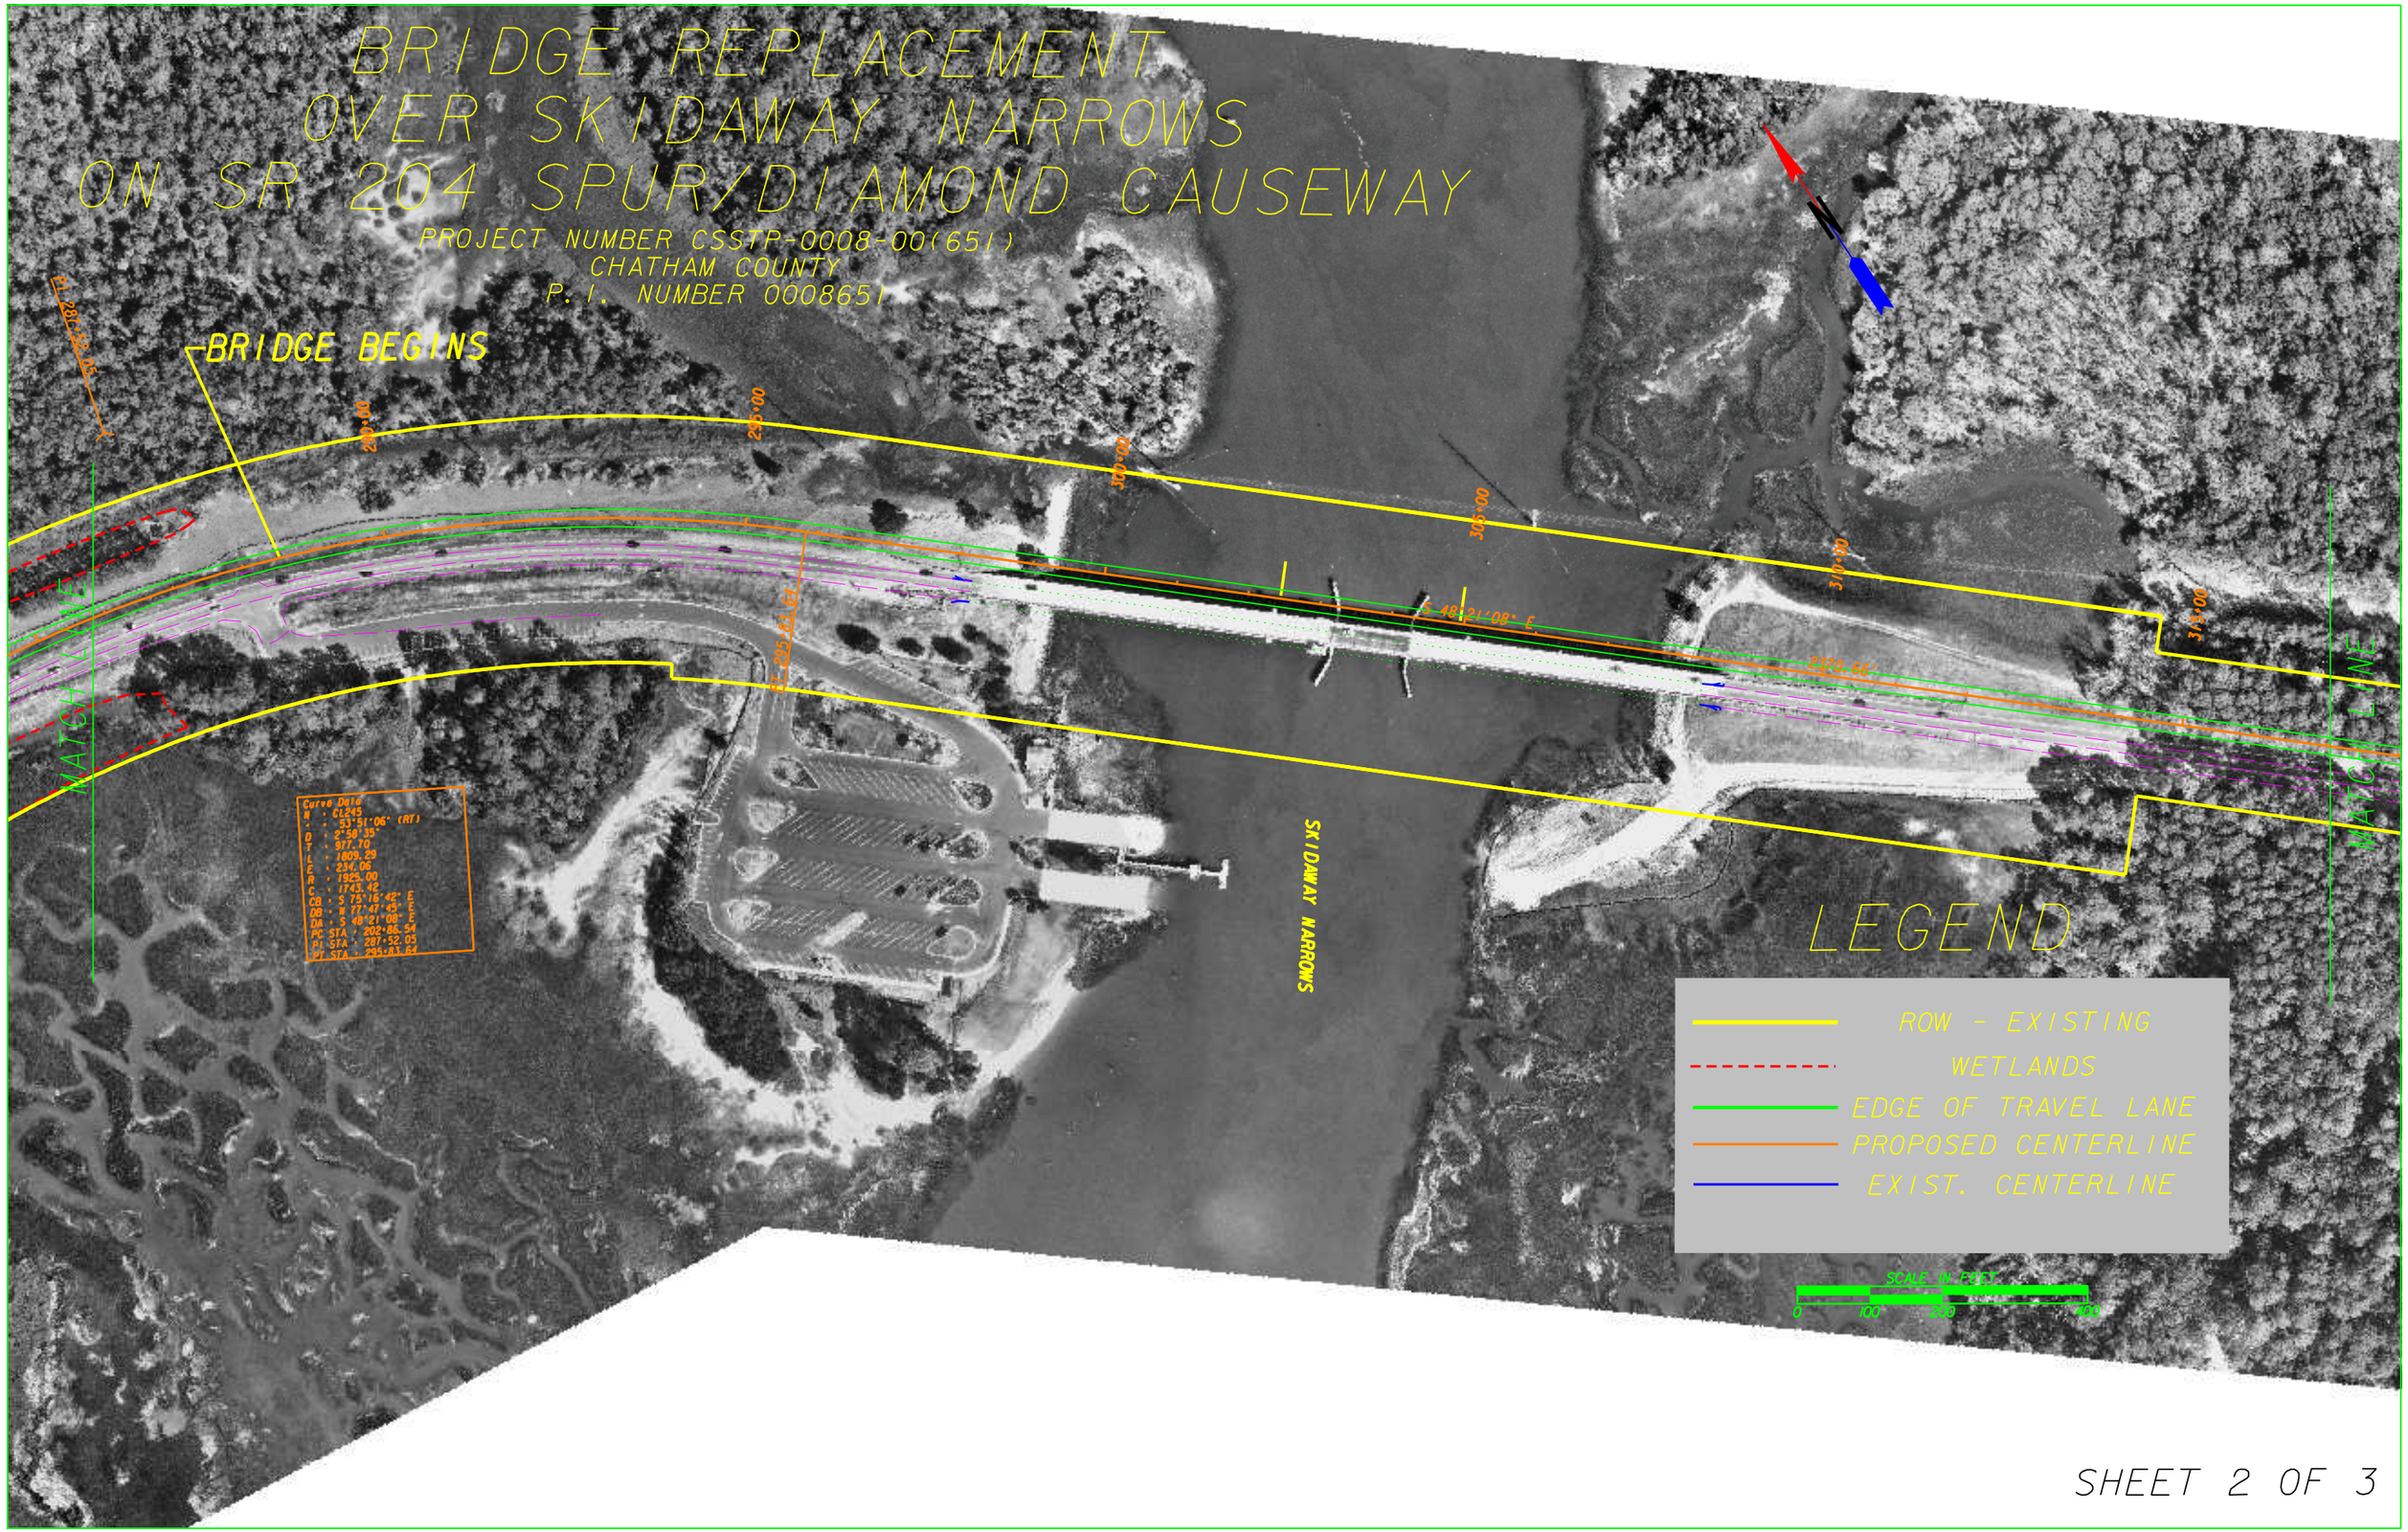

SHEET 2 OF 3

...\080114_LAYOUT_WITH_6_SHIFT_LEF 1/31/2008 1:33:27 PM dwhaley