BRIDGE REPLACEMENT OVER SKIDAWAY NARROWS ON SR 204 SPUR/DIAMOND CAUSEWAY
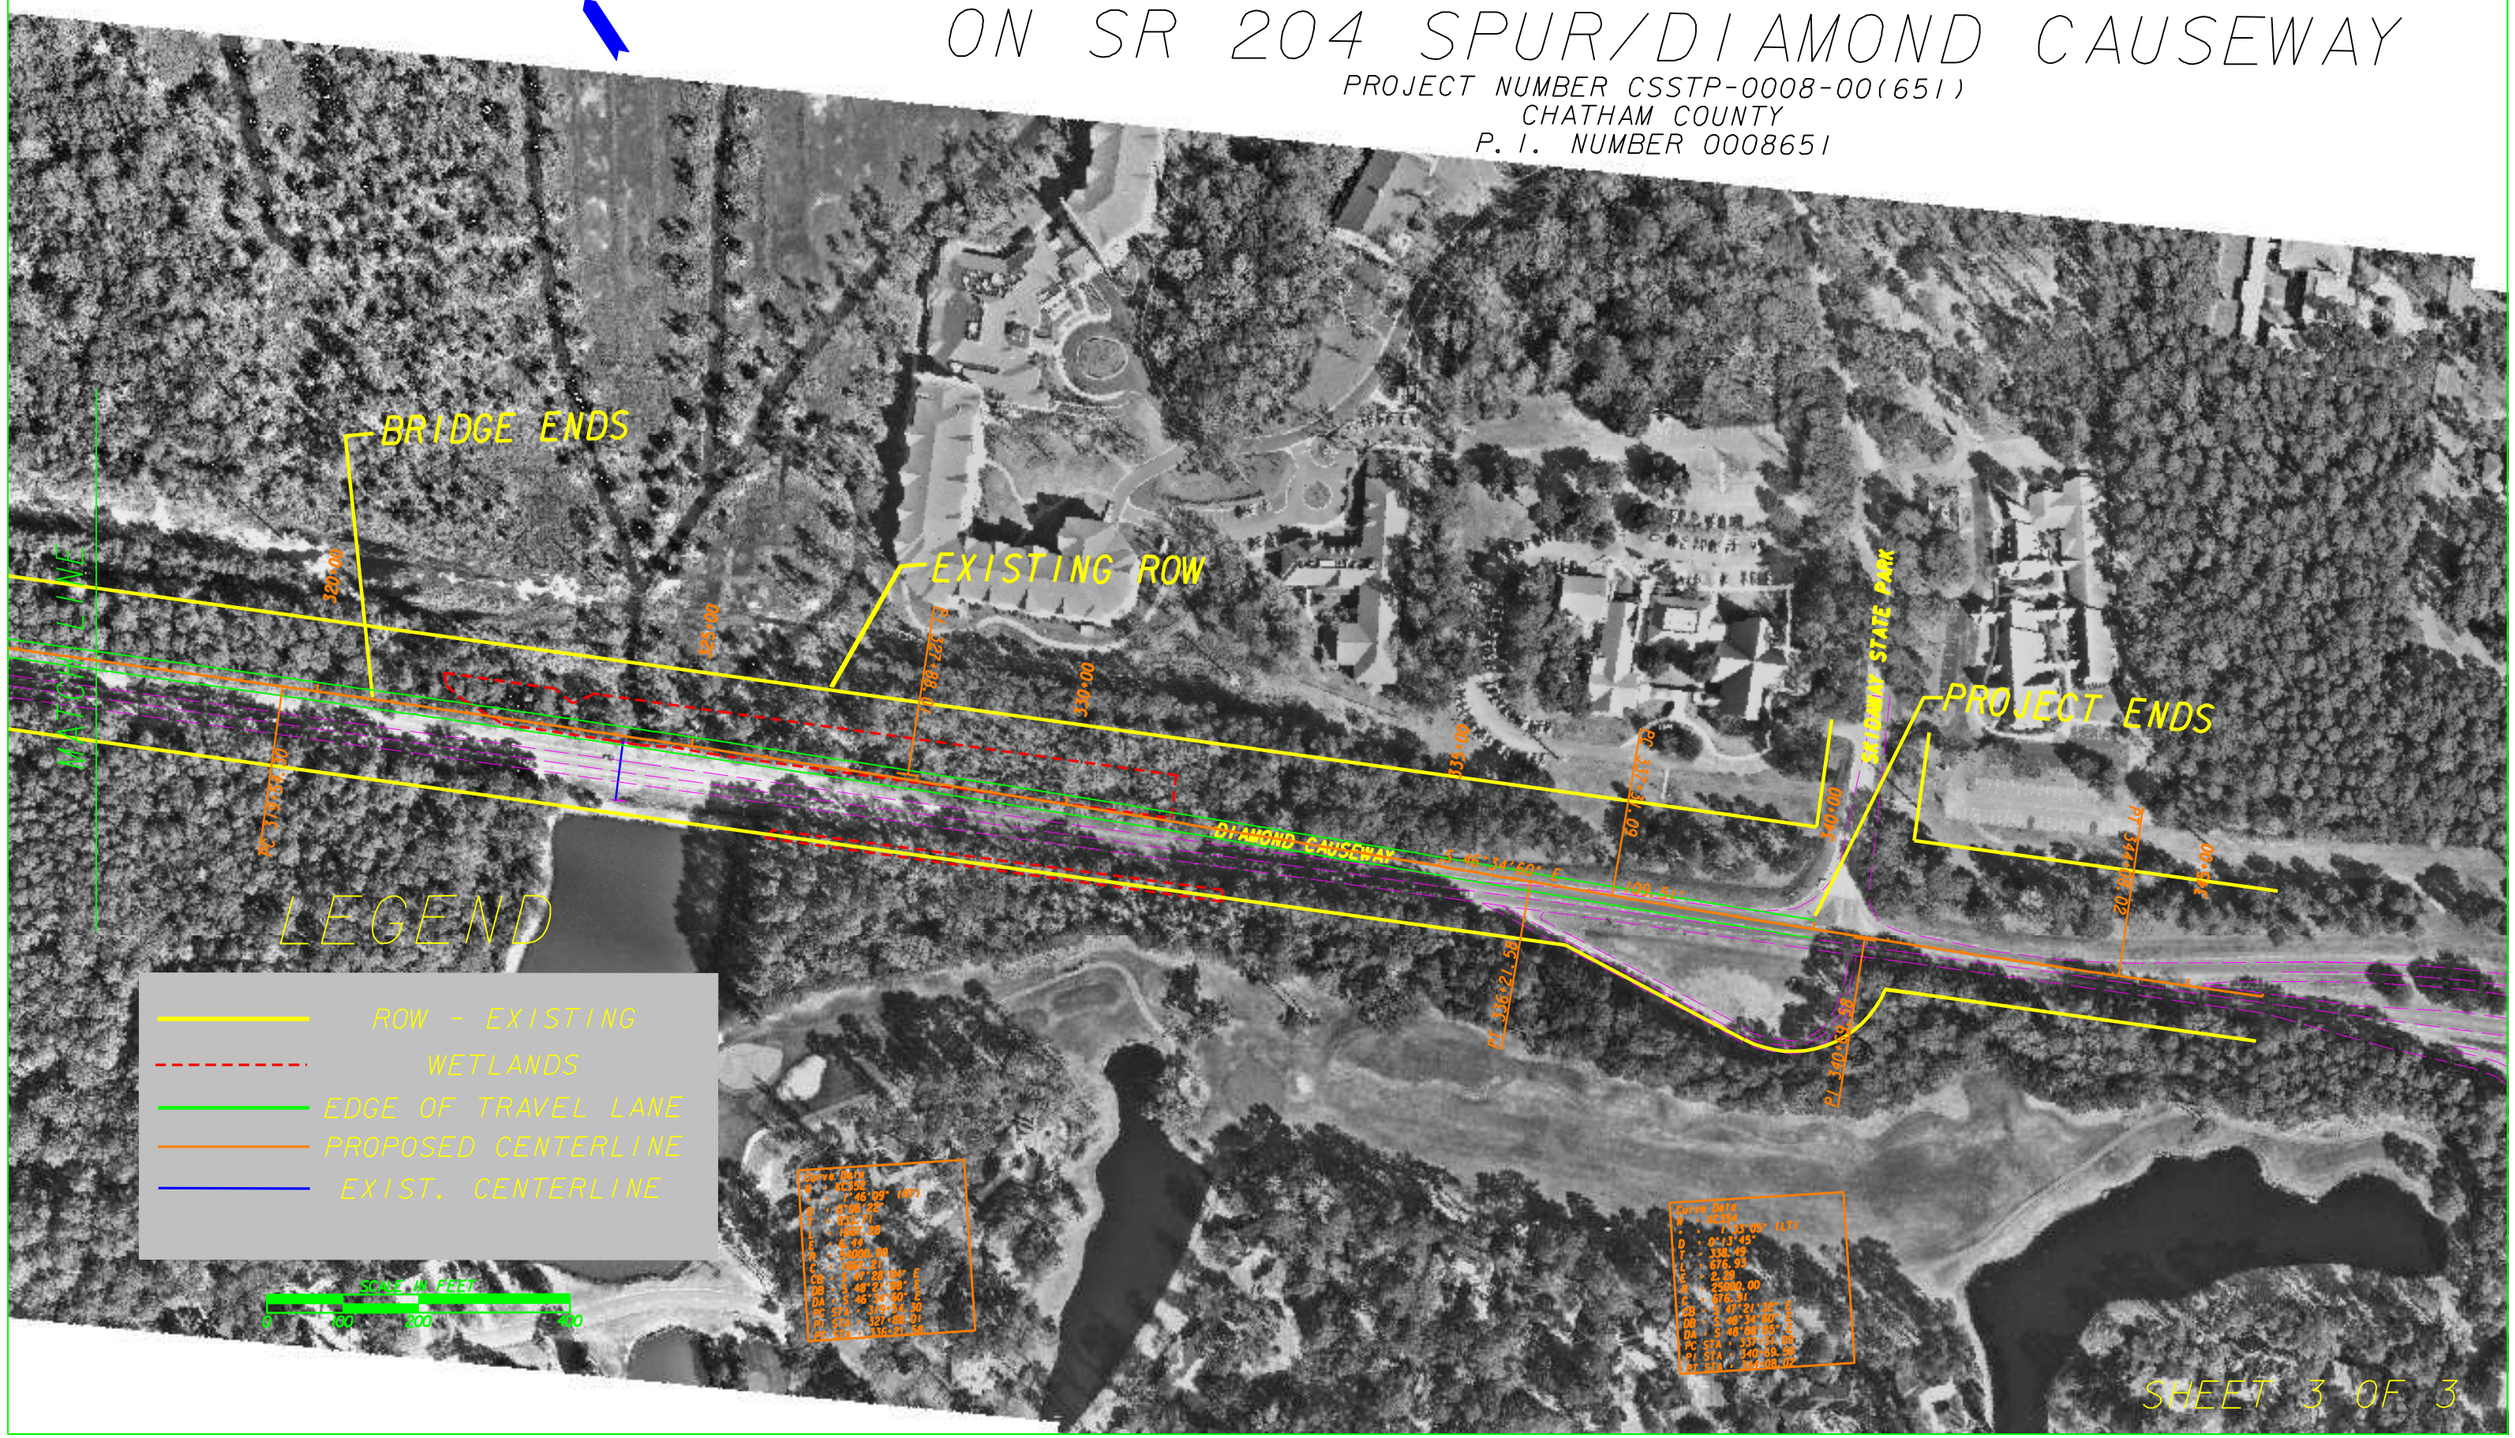
PROJECT NUMBER CSSTP-0008-00(651)
CHATHAM COUNTY
P.I. NUMBER 0008651