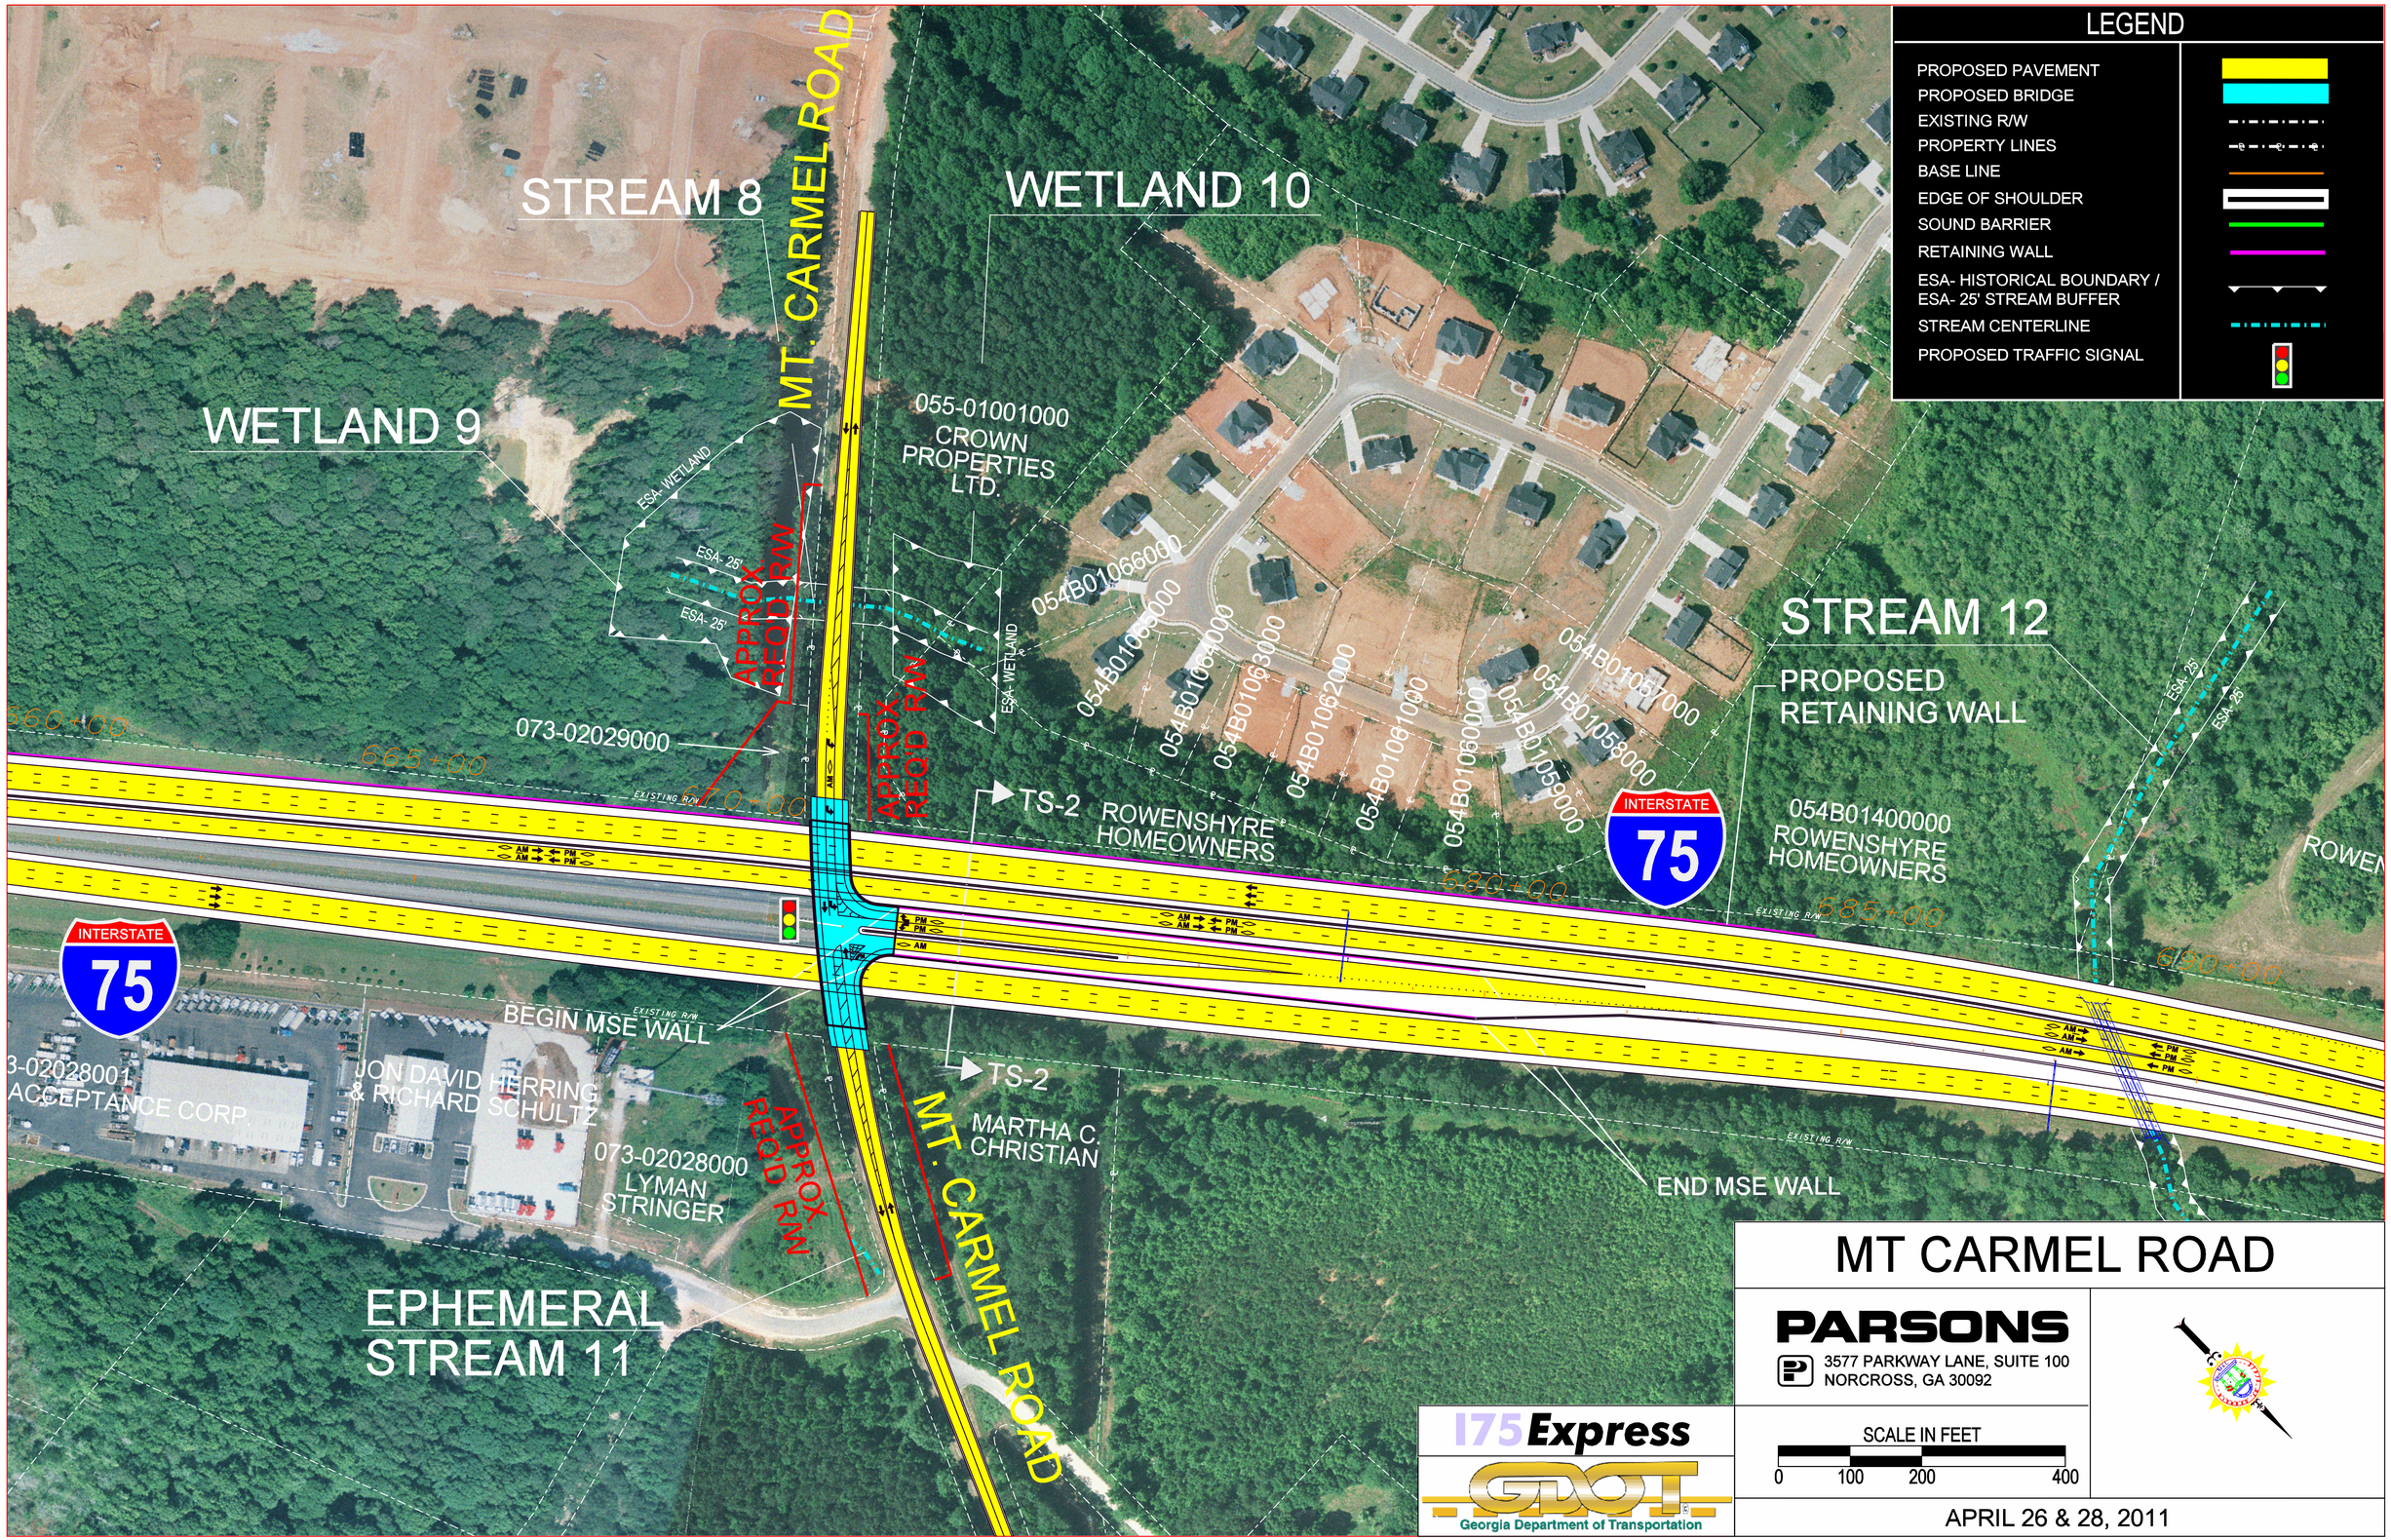
LEGEND
PROPOSED PAVEMENT
PROPOSED BRIDGE
EXISTING R/W
PROPERTY LINES
BASE LINE
EDGE OF SHOULDER
SOUND BARRIER
RETAINING WALL
ESA- HISTORICAL BOUNDARY / ESA- 25' STREAM BUFFER
STREAM CENTERLINE
PROPOSED TRAFFIC SIGNAL
STREAM 8
WETLAND 10
WETLAND 9
MT. CARMEL ROAD
055-01001000
CROWN PROPERTIES LTD.
ESA- WETLAND
ESA- 25'
APPROX REQD R/W
073-02029000
054B01066000
054B01065000
054B01064000
054B01063000
054B01062000
054B01061000
054B01060000
054B01059000
054B01058000
054B01057000
STREAM 12
PROPOSED RETAINING WALL
INTERSTATE 75
TS-2
ROWENSHYRE HOMEOWNERS
054B01400000
ROWENSHYRE HOMEOWNERS
EXISTING R/W
BEGIN MSE WALL
3-02028001
ACCEPTANCE CORP.
JON DAVID HERRING & RICHARD SCHULTZ
073-02028000
LYMAN STRINGER
MARTHA C. CHRISTIAN
END MSE WALL
EPHEMERAL STREAM 11
MT CARMEL ROAD
PARSONS
3577 PARKWAY LANE, SUITE 100
NORCROSS, GA 30092
I75 Express
GDOT
Georgia Department of Transportation
SCALE IN FEET
0 100 200 400
APRIL 26 & 28, 2011