KENNESAW MOUNTAIN
NATIONAL BATTLEFIELD PARK

SECTION

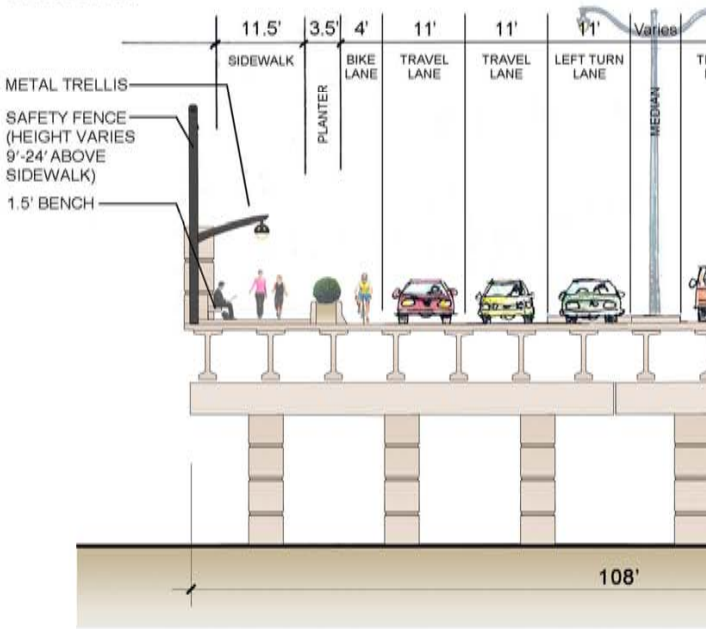

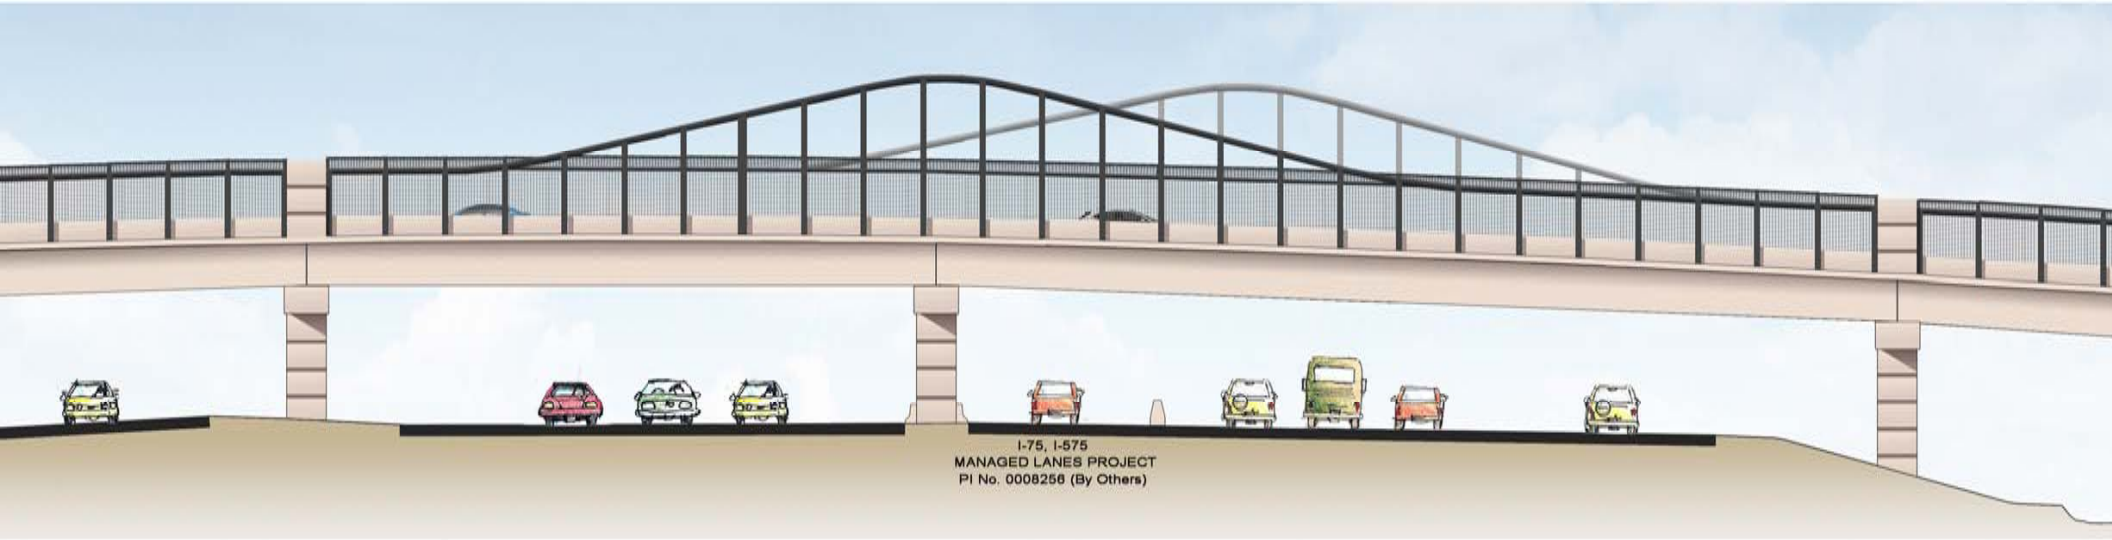

SKIP SPANN CONNECTOR BRIDGE

DESIGN CONCEPT