DATE$$$	TIME$$$	PRF	DGN	STATE	PROJECT NUMBER	SHEET NO.	TOTAL SHEETS
$USER$		$$PENTABLE$$		GA			

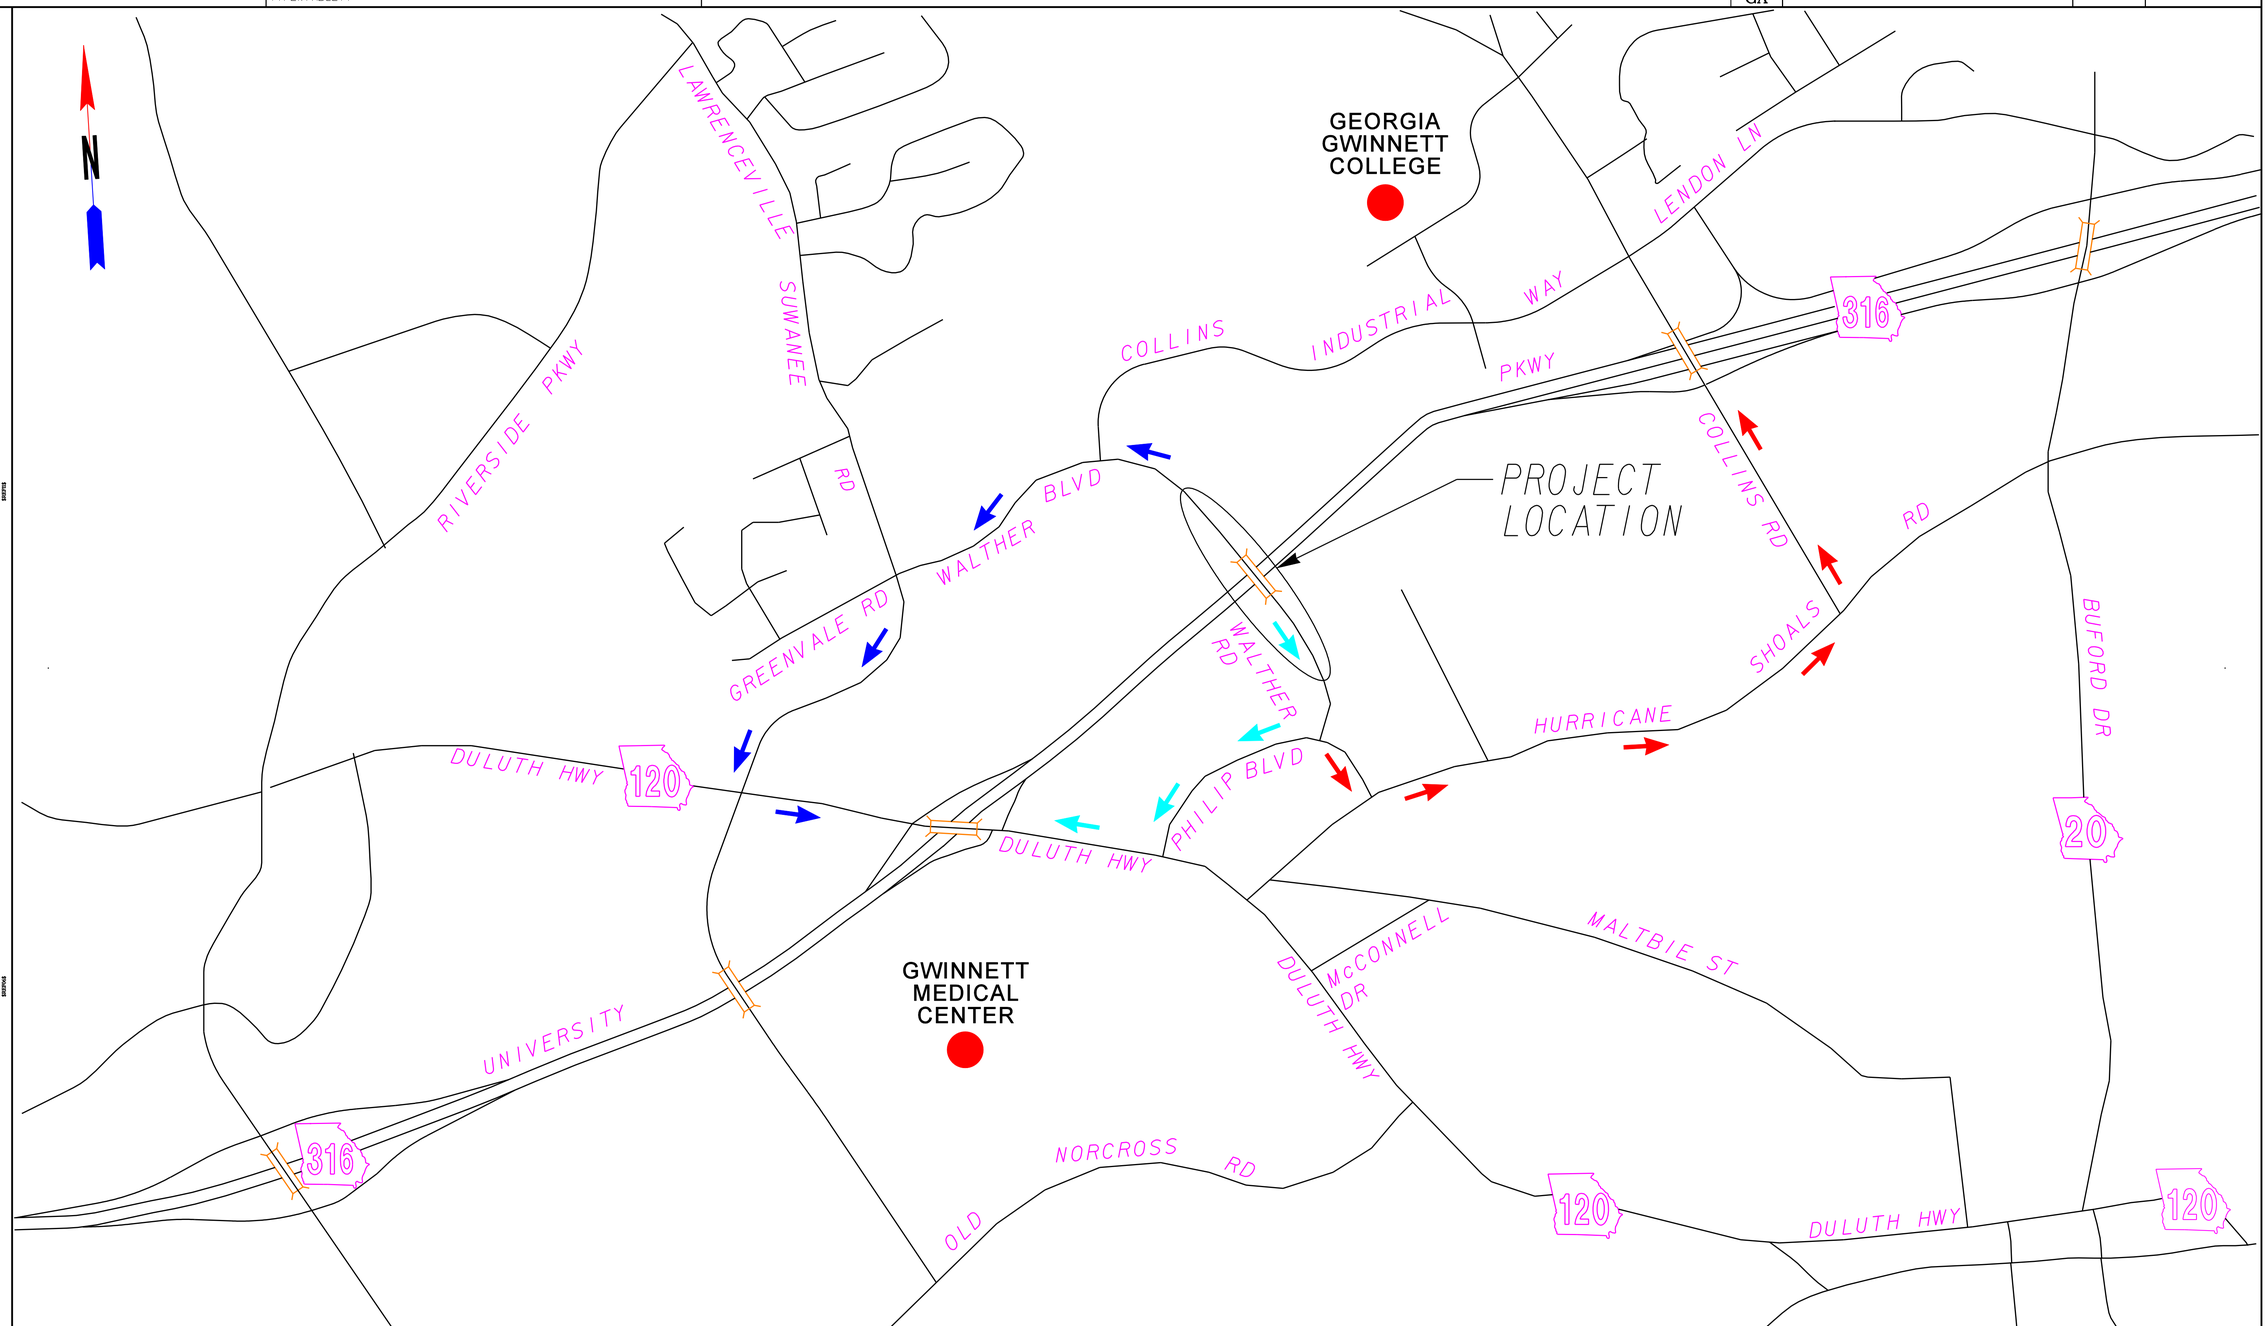

ROUTE TO SR 316

ROUTE TO SR 316

ALTERNATIVE ROUTE TO SR 316

GEORGIA
DEPARTMENT OF TRANSPORTATION

GRAPHIC SCALE
600 0 600 1200 1800

REVISION DATES

STATE OF GEORGIA
DEPARTMENT OF TRANSPORTATION

OFFICE:

ROUTE MAP

WALTHER BLVD

DRAWING No.

1/5/2009 GPLN