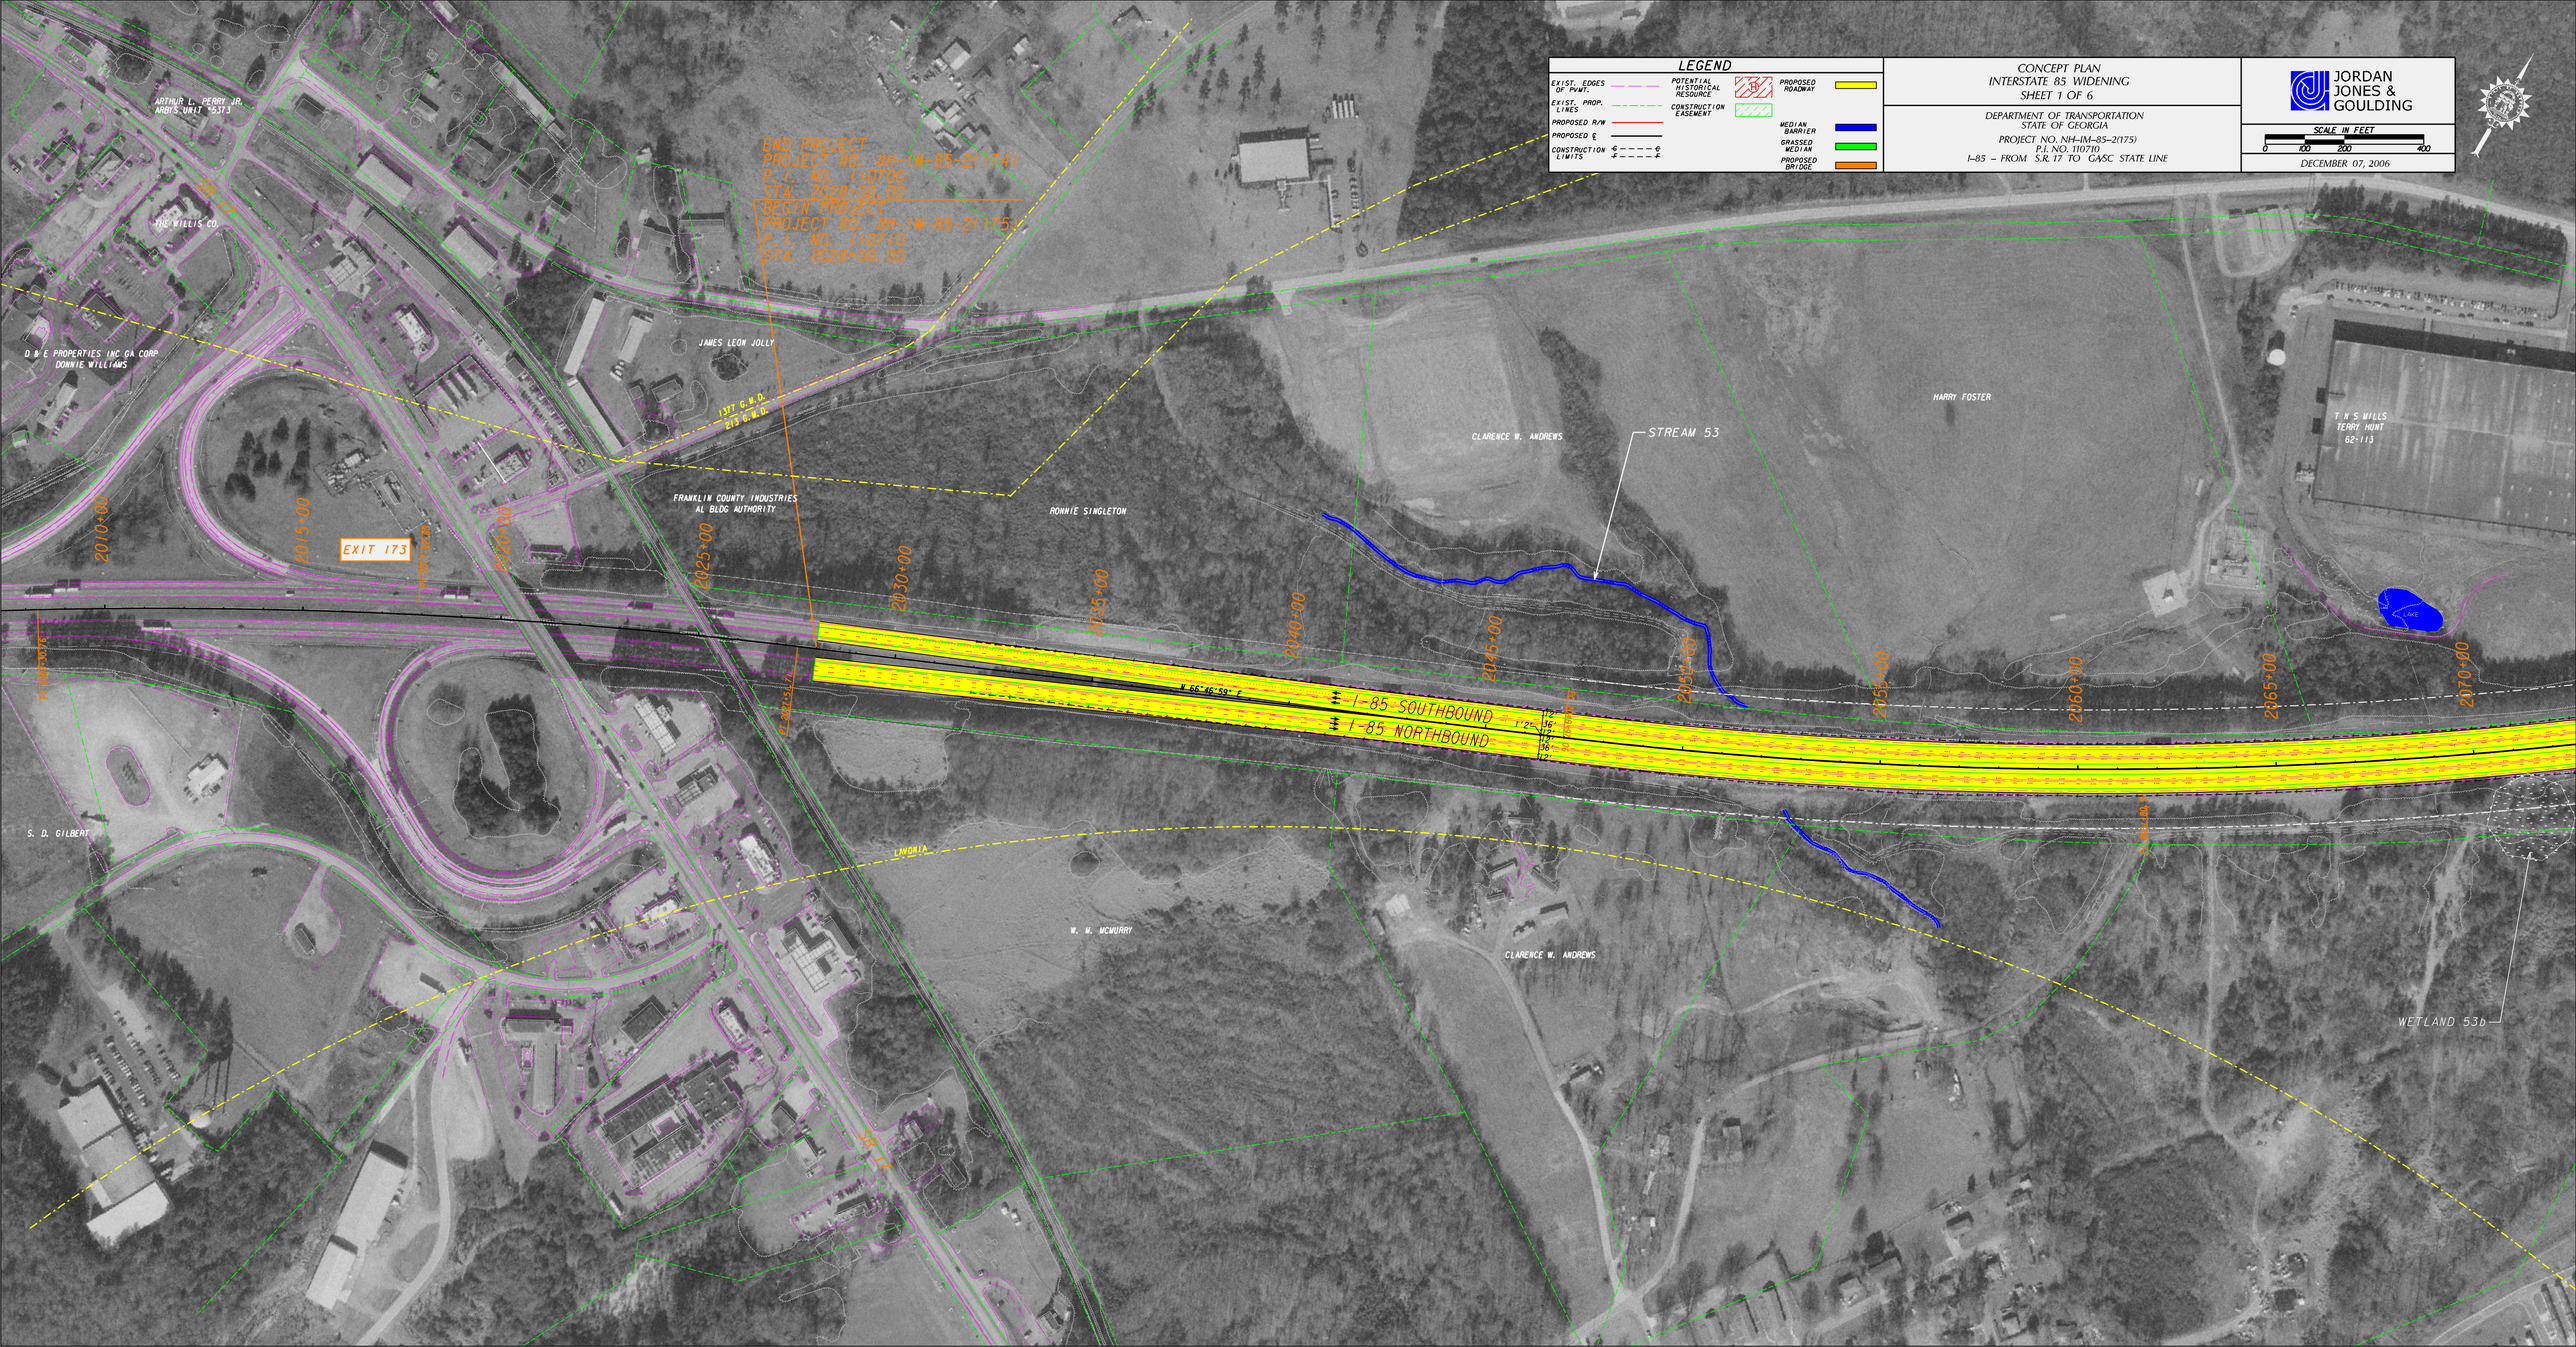
LEGEND
EXIST. EDGES OF PVMT.
EXIST. PROP. LINES
PROPOSED R/W
PROPOSED ℄
CONSTRUCTION LIMITS
POTENTIAL HISTORICAL RESOURCE
CONSTRUCTION EASEMENT
PROPOSED ROADWAY
MEDIAN BARRIER
GRASSED MEDIAN
PROPOSED BRIDGE
CONCEPT PLAN
INTERSTATE 85 WIDENING
SHEET 1 OF 6
DEPARTMENT OF TRANSPORTATION
STATE OF GEORGIA
PROJECT NO. NH-IM-85-2(175)
P.I. NO. 110710
I-85 – FROM S.R. 17 TO GA/SC STATE LINE
JORDAN JONES & GOULDING
SCALE IN FEET
0 100 200 400
DECEMBER 07, 2006
END PROJECT
PROJECT NO. NH-IM-85-2(174)
P.I. NO. 110709
STA. 2024+00.00
BEGIN PROJECT
PROJECT NO. NH-IM-85-2(175)
P.I. NO. 110710
STA. 2028+00.00
ARTHUR L. PERRY JR.
ABPS UNIT 15313
THE WILLIS CO.
D & E PROPERTIES INC GA CORP
DONNIE WILLIAMS
JAMES LEON JOLLY
1371 G.M.D.
813 G.M.D.
FRANKLIN COUNTY INDUSTRIES
AL BLDG AUTHORITY
RONNIE SINGLETON
CLARENCE W. ANDREWS
STREAM 53
HARRY FOSTER
T M S WILLS
TERRY HUNT
62-113
EXIT 173
2010+00
2015+00
2020+00
2025+00
2030+00
2035+00
2040+00
2045+00
2050+00
2055+00
2060+00
2065+00
2070+00
N 66°46'59" E
I-85 SOUTHBOUND
I-85 NORTHBOUND
S. D. GILBERT
LAVORIA
W. W. MCMURRY
CLARENCE W. ANDREWS
WETLAND 53b