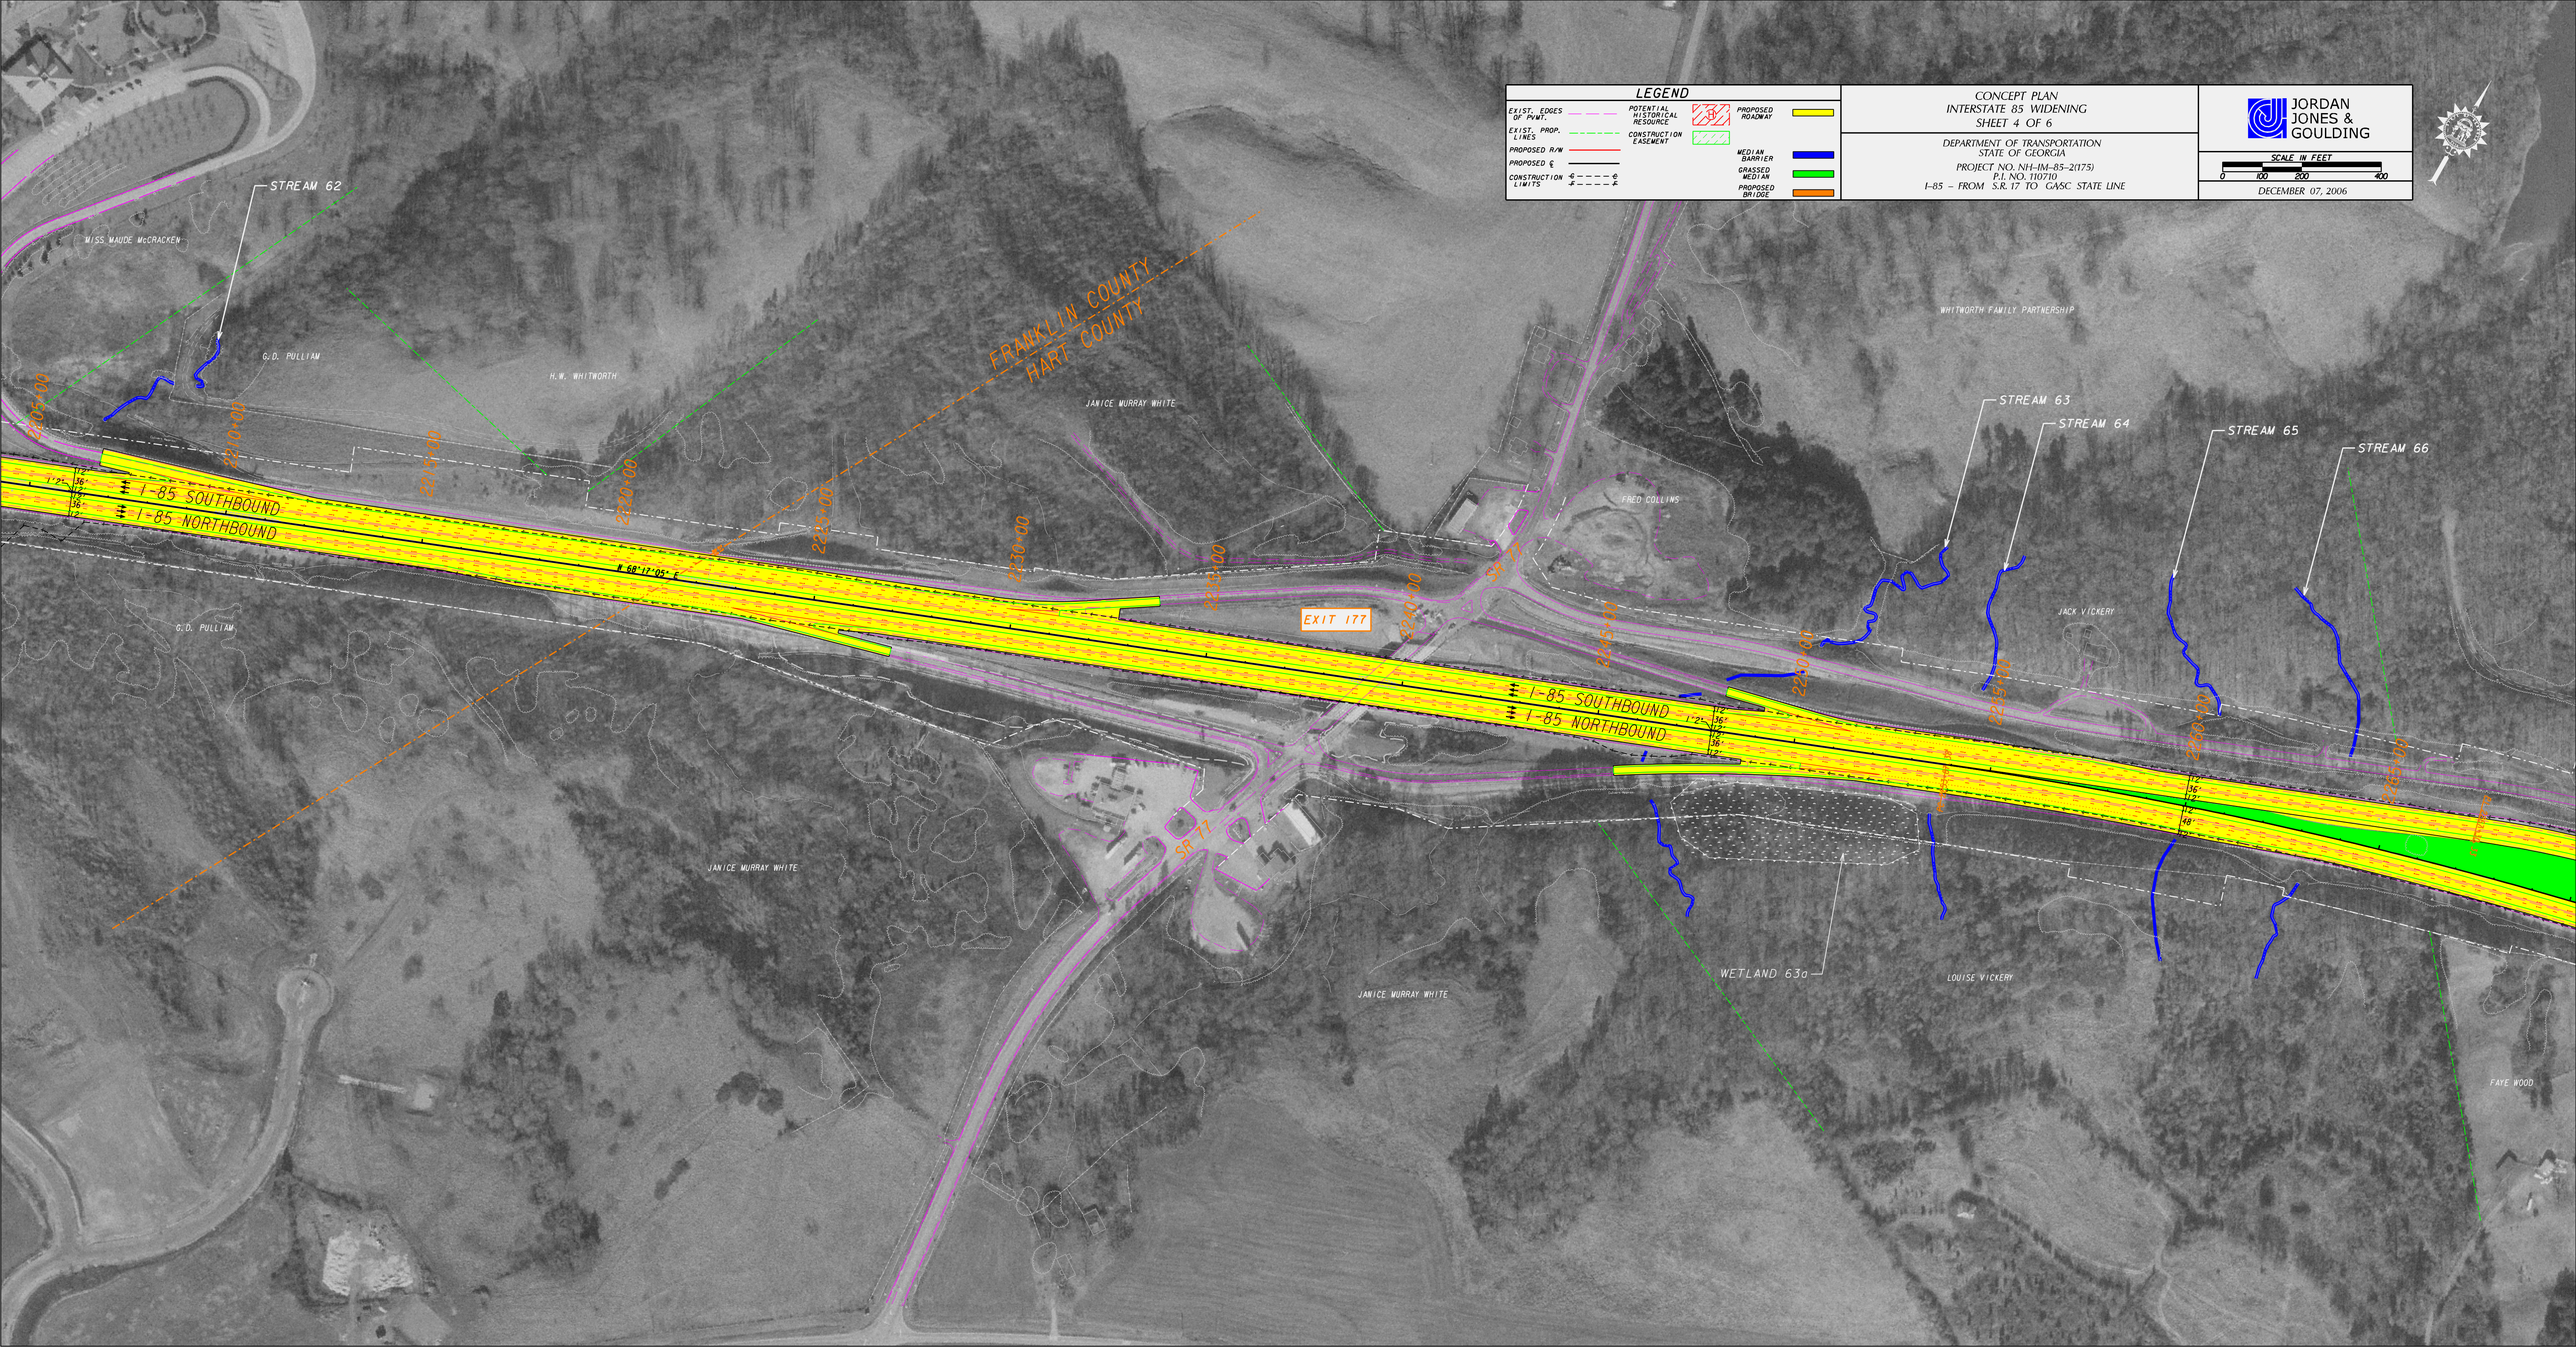
LEGEND
EXIST. EDGES OF PVMT.
EXIST. PROP. LINES
PROPOSED R/W
PROPOSED ℄
CONSTRUCTION LIMITS
POTENTIAL HISTORICAL RESOURCE
CONSTRUCTION EASEMENT
PROPOSED ROADWAY
MEDIAN BARRIER
GRASSED MEDIAN
PROPOSED BRIDGE
CONCEPT PLAN
INTERSTATE 85 WIDENING
SHEET 4 OF 6
DEPARTMENT OF TRANSPORTATION
STATE OF GEORGIA
PROJECT NO. NH-IM-85-2(175)
P.I. NO. 110710
I-85 – FROM S.R. 17 TO GA/SC STATE LINE
JORDAN JONES & GOULDING
SCALE IN FEET
0 100 200 400
DECEMBER 07, 2006
STREAM 62
MISS MAUDE McCRACKEN
G.D. PULLIAM
H.W. WHITWORTH
JANICE MURRAY WHITE
FRANKLIN COUNTY
HART COUNTY
I-85 SOUTHBOUND
I-85 NORTHBOUND
N 68°17'05" E
EXIT 177
SR 77
FRED COLLINS
WHITWORTH FAMILY PARTNERSHIP
STREAM 63
STREAM 64
STREAM 65
STREAM 66
JACK VICKERY
WETLAND 63a
LOUISE VICKERY
FAYE WOOD