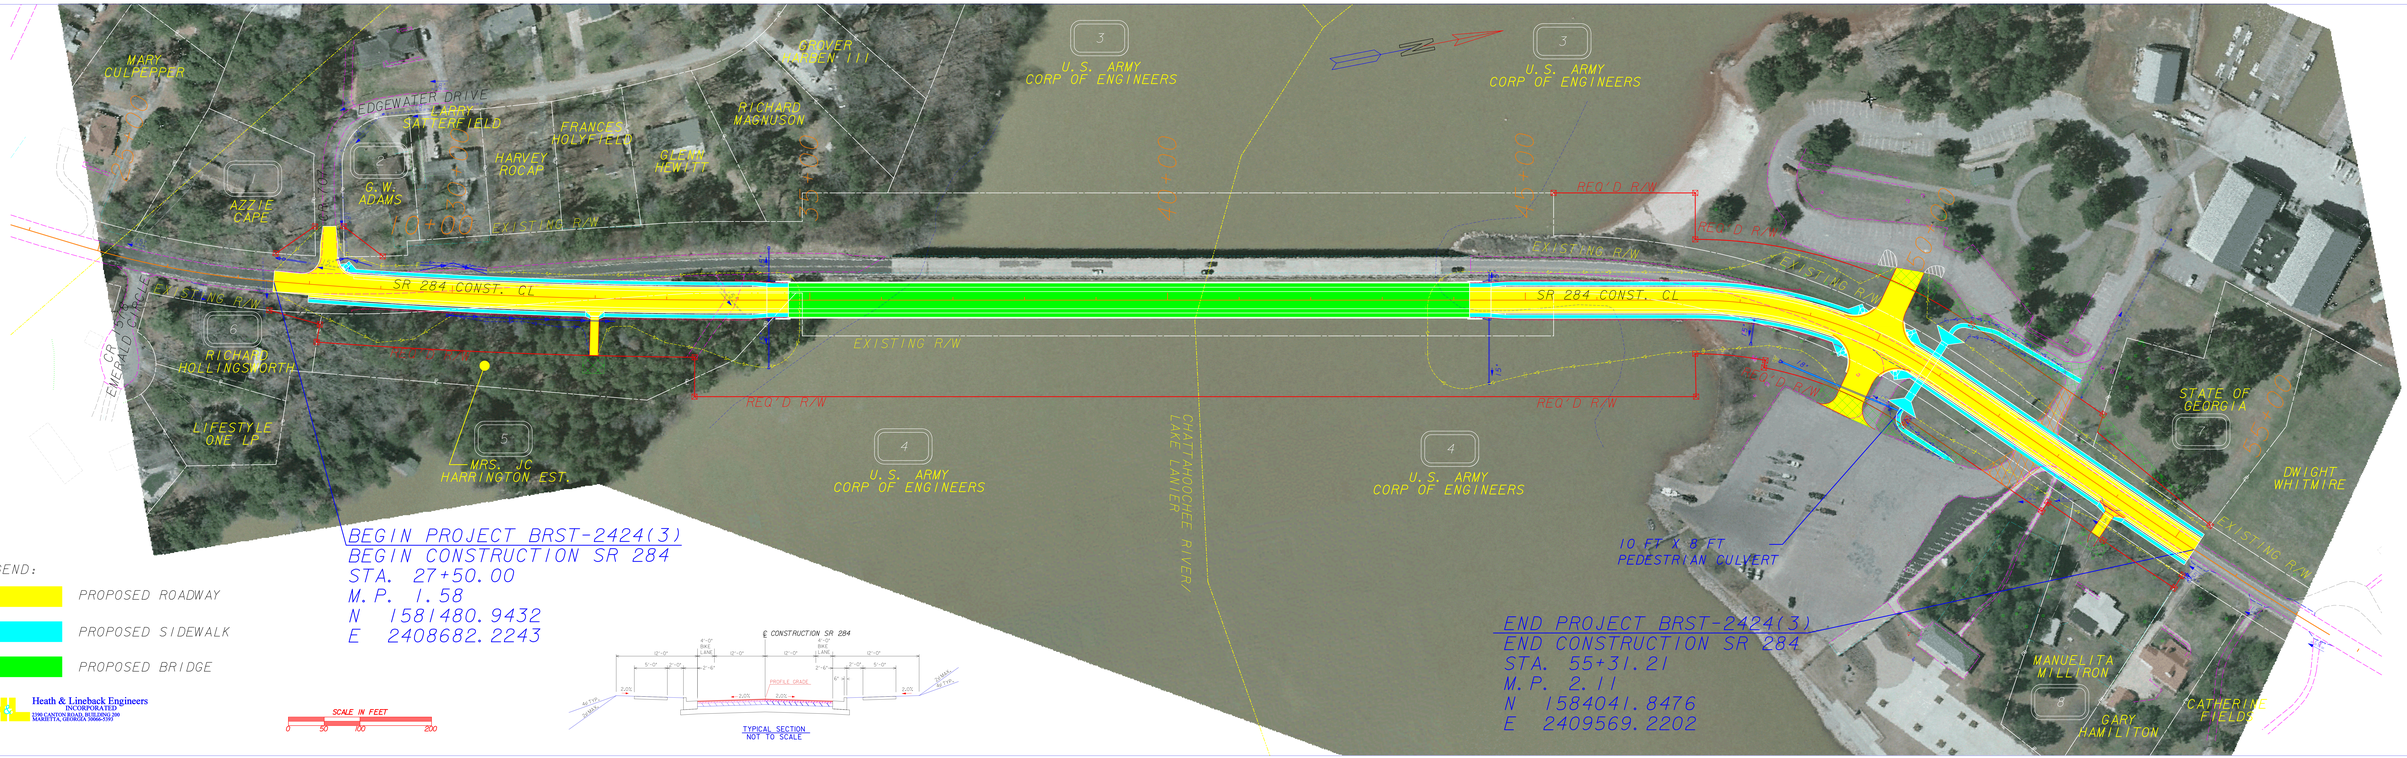
MARY CULPEPPER
EDGEWATER DRIVE
LARRY SATTERFIELD
FRANCES HOLYFIELD
HARVEY ROCAP
GLENN HEWITT
RICHARD MAGNUSON
GROVER HARBEN III
AZZIE CAPE
G.W. ADAMS
EXISTING R/W
SR 284 CONST. CL
RICHARD HOLLINGSWORTH
LIFESTYLE ONE LP
MRS. JC HARRINGTON EST.
U.S. ARMY CORP OF ENGINEERS
CHATTAHOOCHEE RIVER/ LAKE LANIER
REQ'D R/W
10 FT X 8 FT PEDESTRIAN CULVERT
STATE OF GEORGIA
DWIGHT WHITMIRE
MANUELITA MILLIRON
GARY HAMILITON
CATHERINE FIELDS
BEGIN PROJECT BRST-2424(3)
BEGIN CONSTRUCTION SR 284
STA. 27+50.00
M.P. 1.58
N 1581480.9432
E 2408682.2243
END PROJECT BRST-2424(3)
END CONSTRUCTION SR 284
STA. 55+31.21
M.P. 2.11
N 1584041.8476
E 2409569.2202
LEGEND:
PROPOSED ROADWAY
PROPOSED SIDEWALK
PROPOSED BRIDGE
Heath & Lineback Engineers INCORPORATED
SCALE IN FEET
0 50 100 200
TYPICAL SECTION NOT TO SCALE