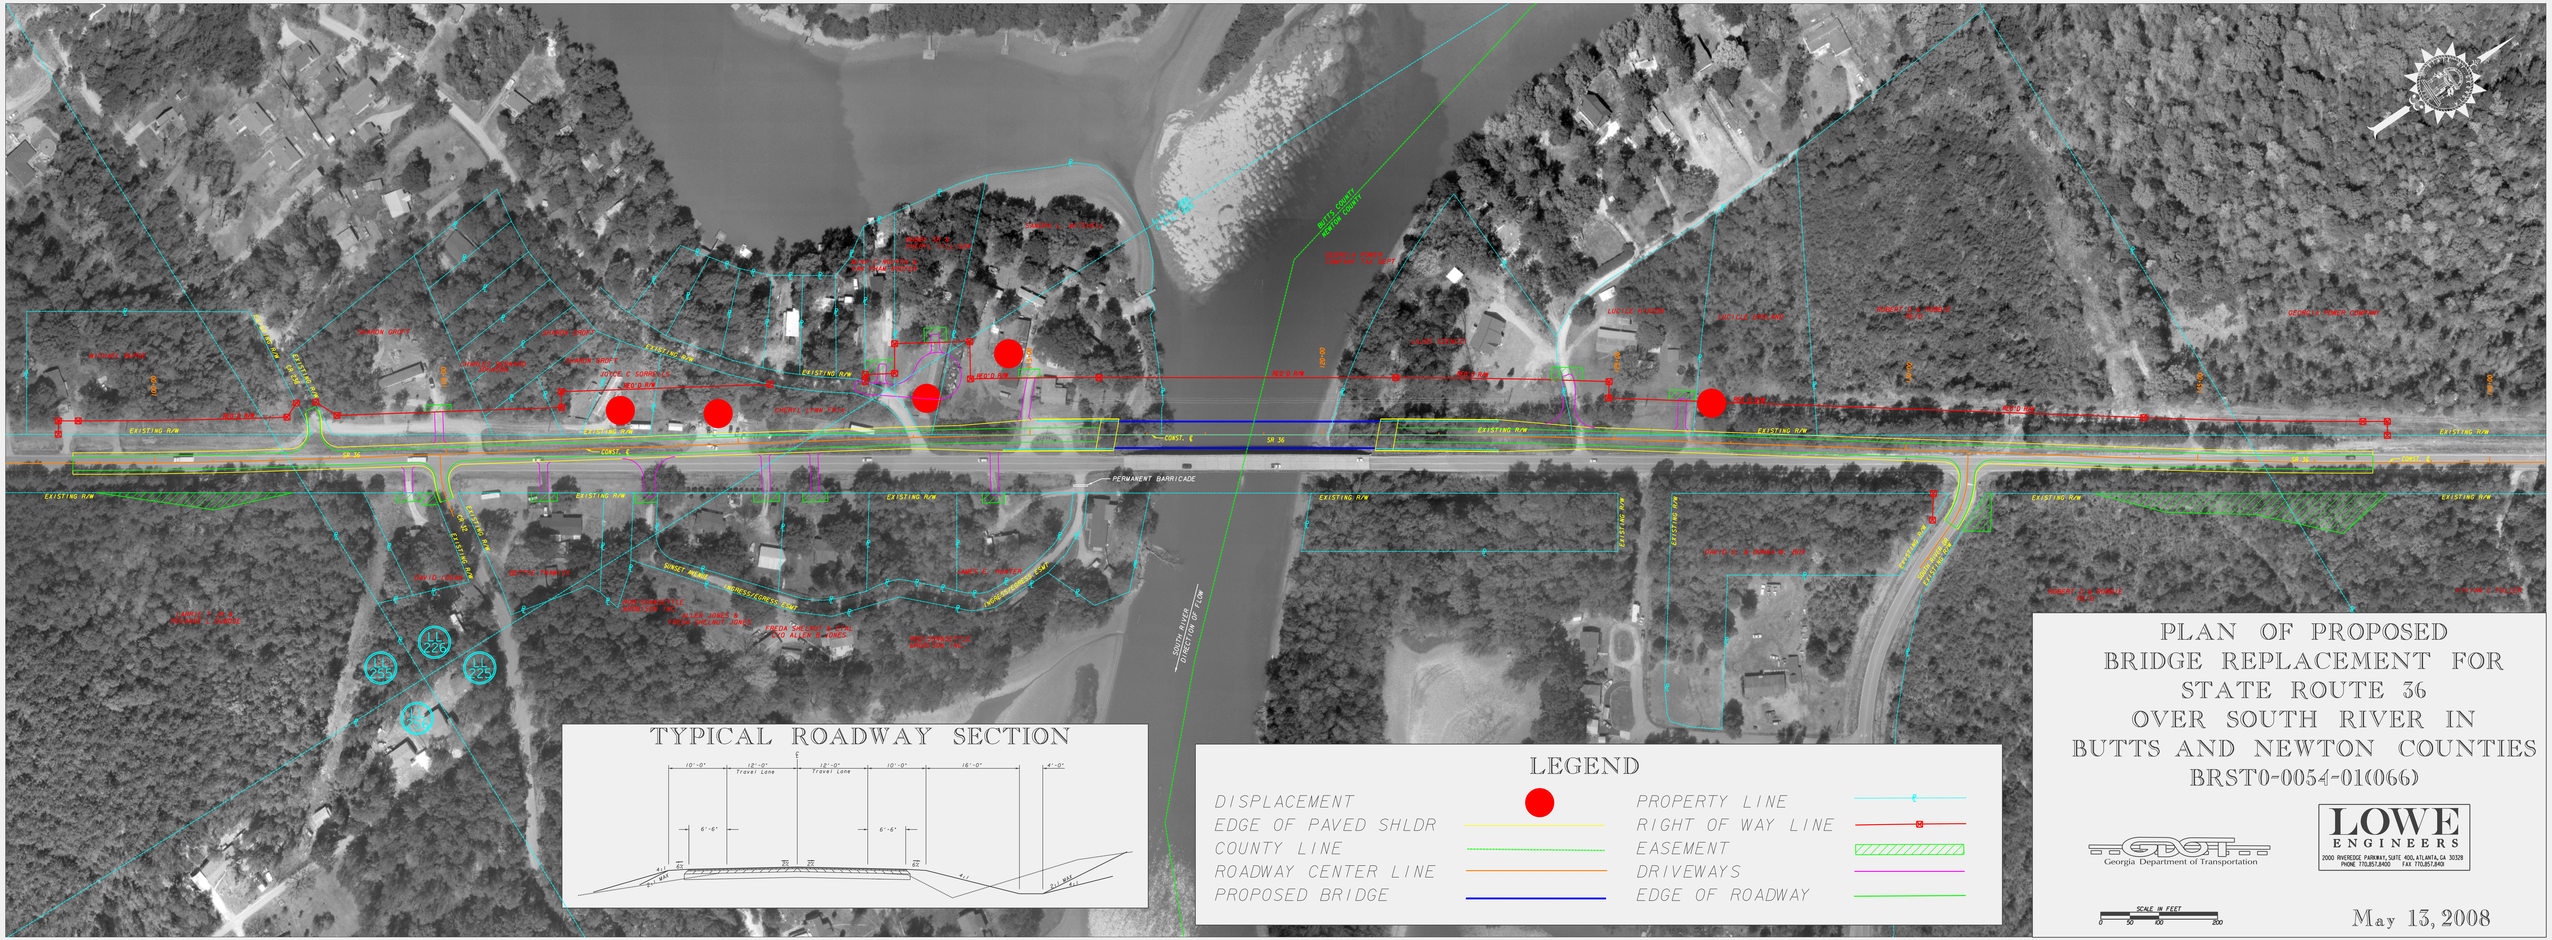
PERMANENT BARRICADE
SOUTH RIVER
DIRECTION OF FLOW
EXISTING R/W
CONST. ℄
SR 36
TYPICAL ROADWAY SECTION
10'-0"
12'-0"
Travel Lane
12'-0"
Travel Lane
10'-0"
16'-0"
4'-0"
6'-6"
6'-6"
LEGEND
DISPLACEMENT
EDGE OF PAVED SHLDR
COUNTY LINE
ROADWAY CENTER LINE
PROPOSED BRIDGE
PROPERTY LINE
RIGHT OF WAY LINE
EASEMENT
DRIVEWAYS
EDGE OF ROADWAY
PLAN OF PROPOSED
BRIDGE REPLACEMENT FOR
STATE ROUTE 36
OVER SOUTH RIVER IN
BUTTS AND NEWTON COUNTIES
BRST0-0054-01(066)
Georgia Department of Transportation
LOWE
ENGINEERS
2000 RIVERGATE PARKWAY, SUITE 400, ATLANTA, GA 30328
PHONE 770.857.3400 FAX 770.857.3410
SCALE IN FEET
0 50 100 200
May 13, 2008