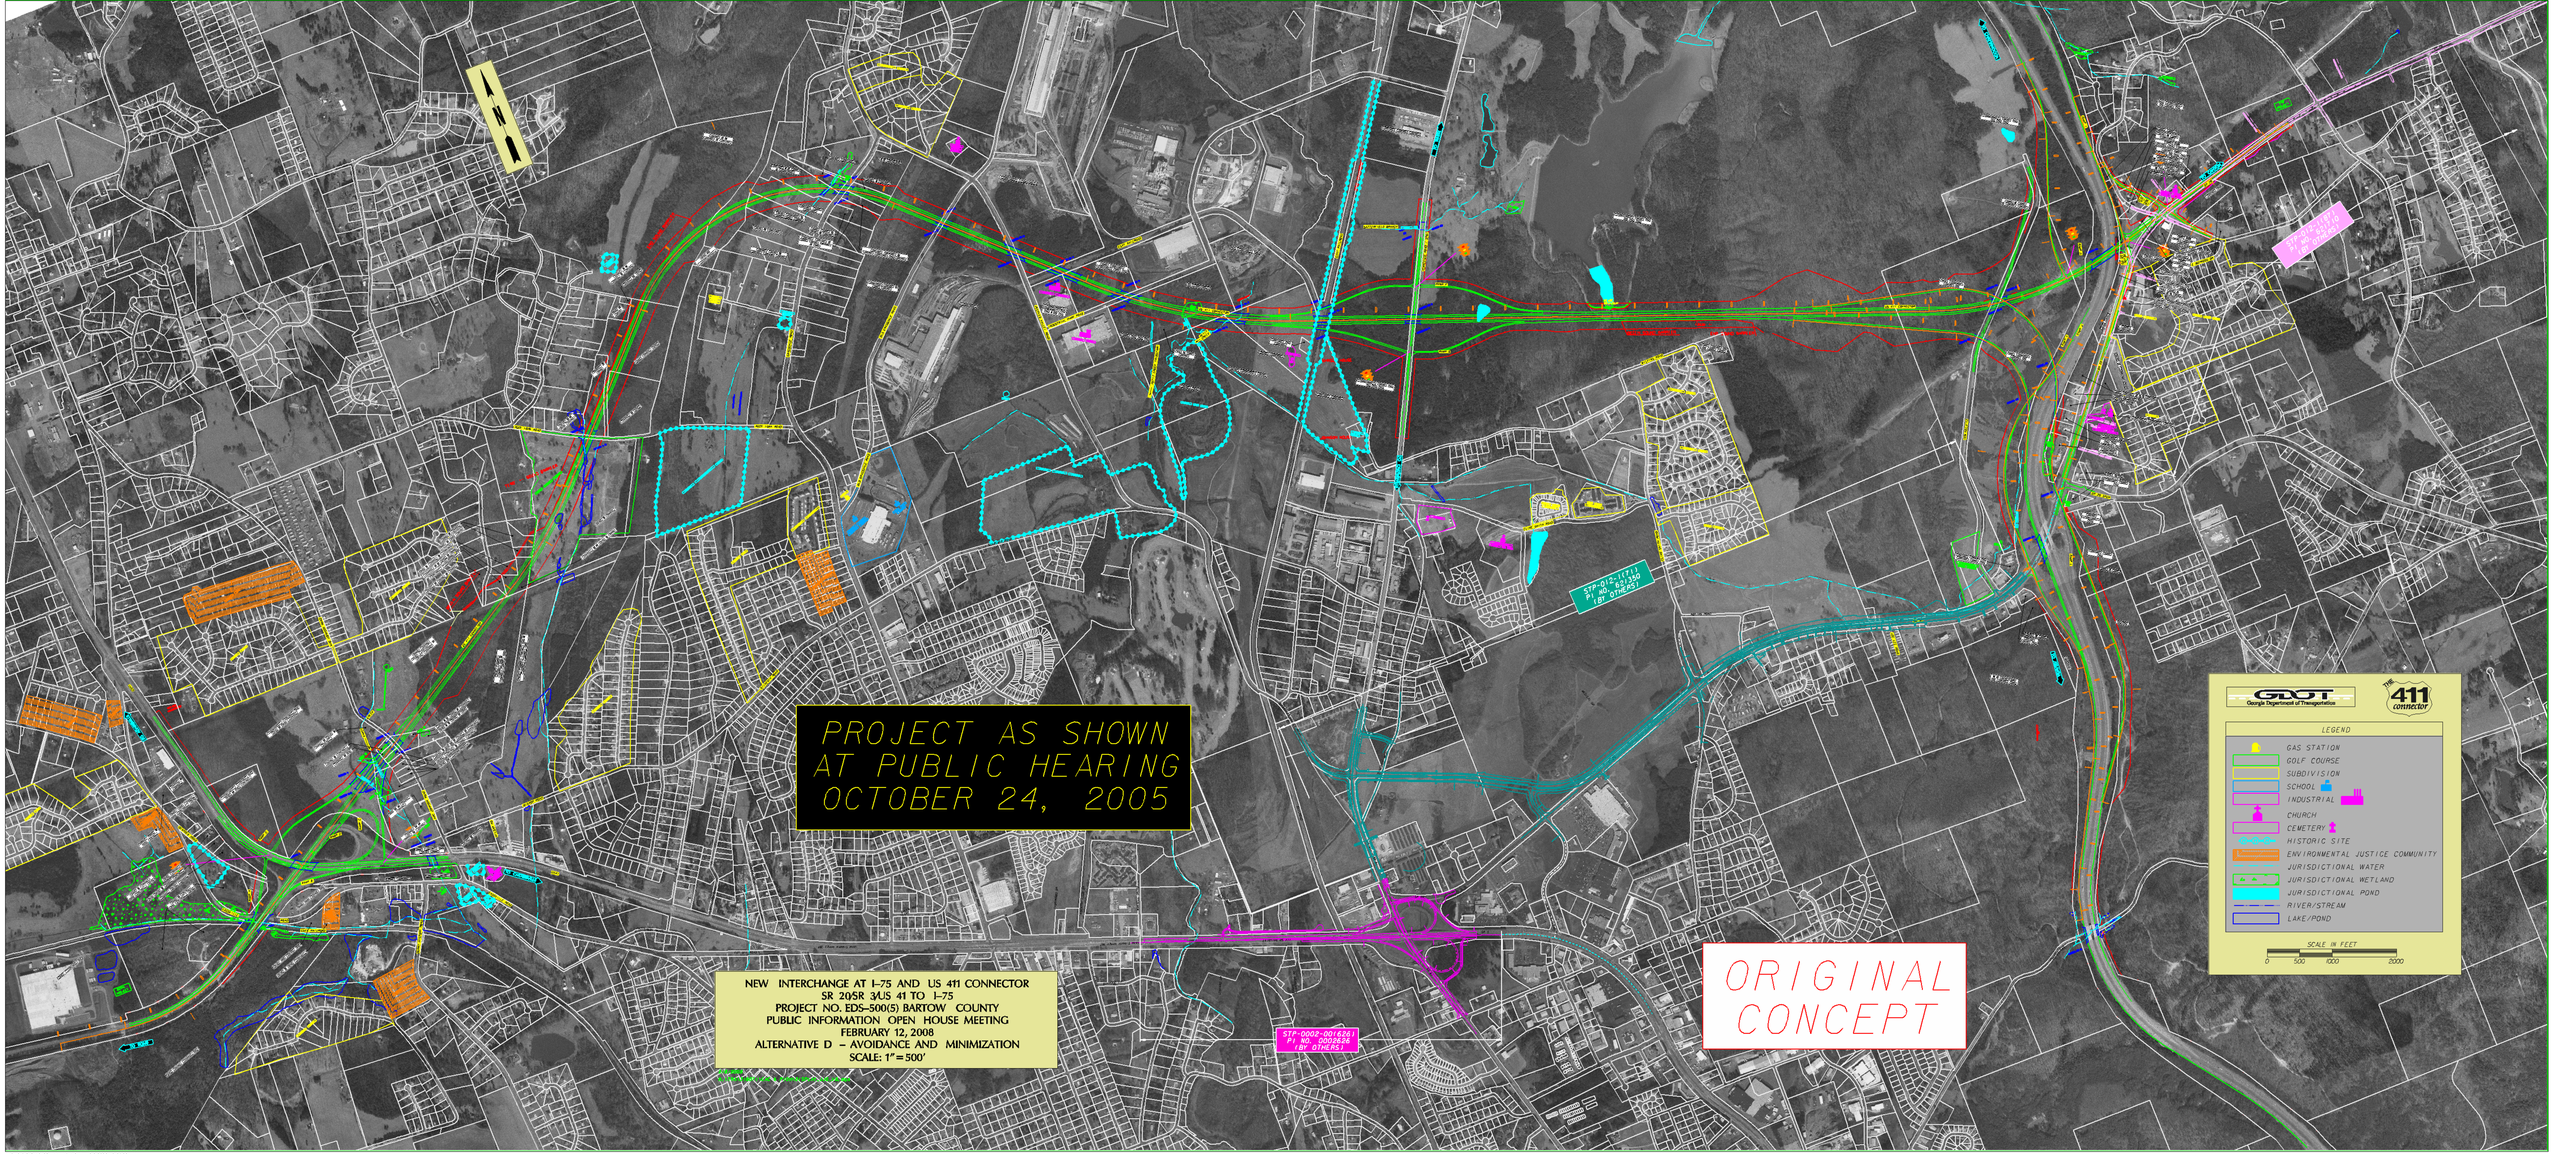
PROJECT AS SHOWN
AT PUBLIC HEARING
OCTOBER 24, 2005
ORIGINAL
CONCEPT
NEW INTERCHANGE AT I-75 AND US 411 CONNECTOR
SR 20SR 3/US 41 TO I-75
PROJECT NO. EDS-500(5) BARTOW COUNTY
PUBLIC INFORMATION OPEN HOUSE MEETING
FEBRUARY 12, 2008
ALTERNATIVE D – AVOIDANCE AND MINIMIZATION
SCALE: 1"=500'
STP-0012-(117)
P.I. NO. 751360
(BY OTHERS)
STP-0002-00(126)
P.I. NO. 0008636
(BY OTHERS)
GDOT
Georgia Department of Transportation
THE 411 connector
LEGEND
GAS STATION
GOLF COURSE
SUBDIVISION
SCHOOL
INDUSTRIAL
CHURCH
CEMETERY
HISTORIC SITE
ENVIRONMENTAL JUSTICE COMMUNITY
JURISDICTIONAL WATER
JURISDICTIONAL WETLAND
JURISDICTIONAL POND
RIVER/STREAM
LAKE/POND
SCALE IN FEET
0
500
1000
3000