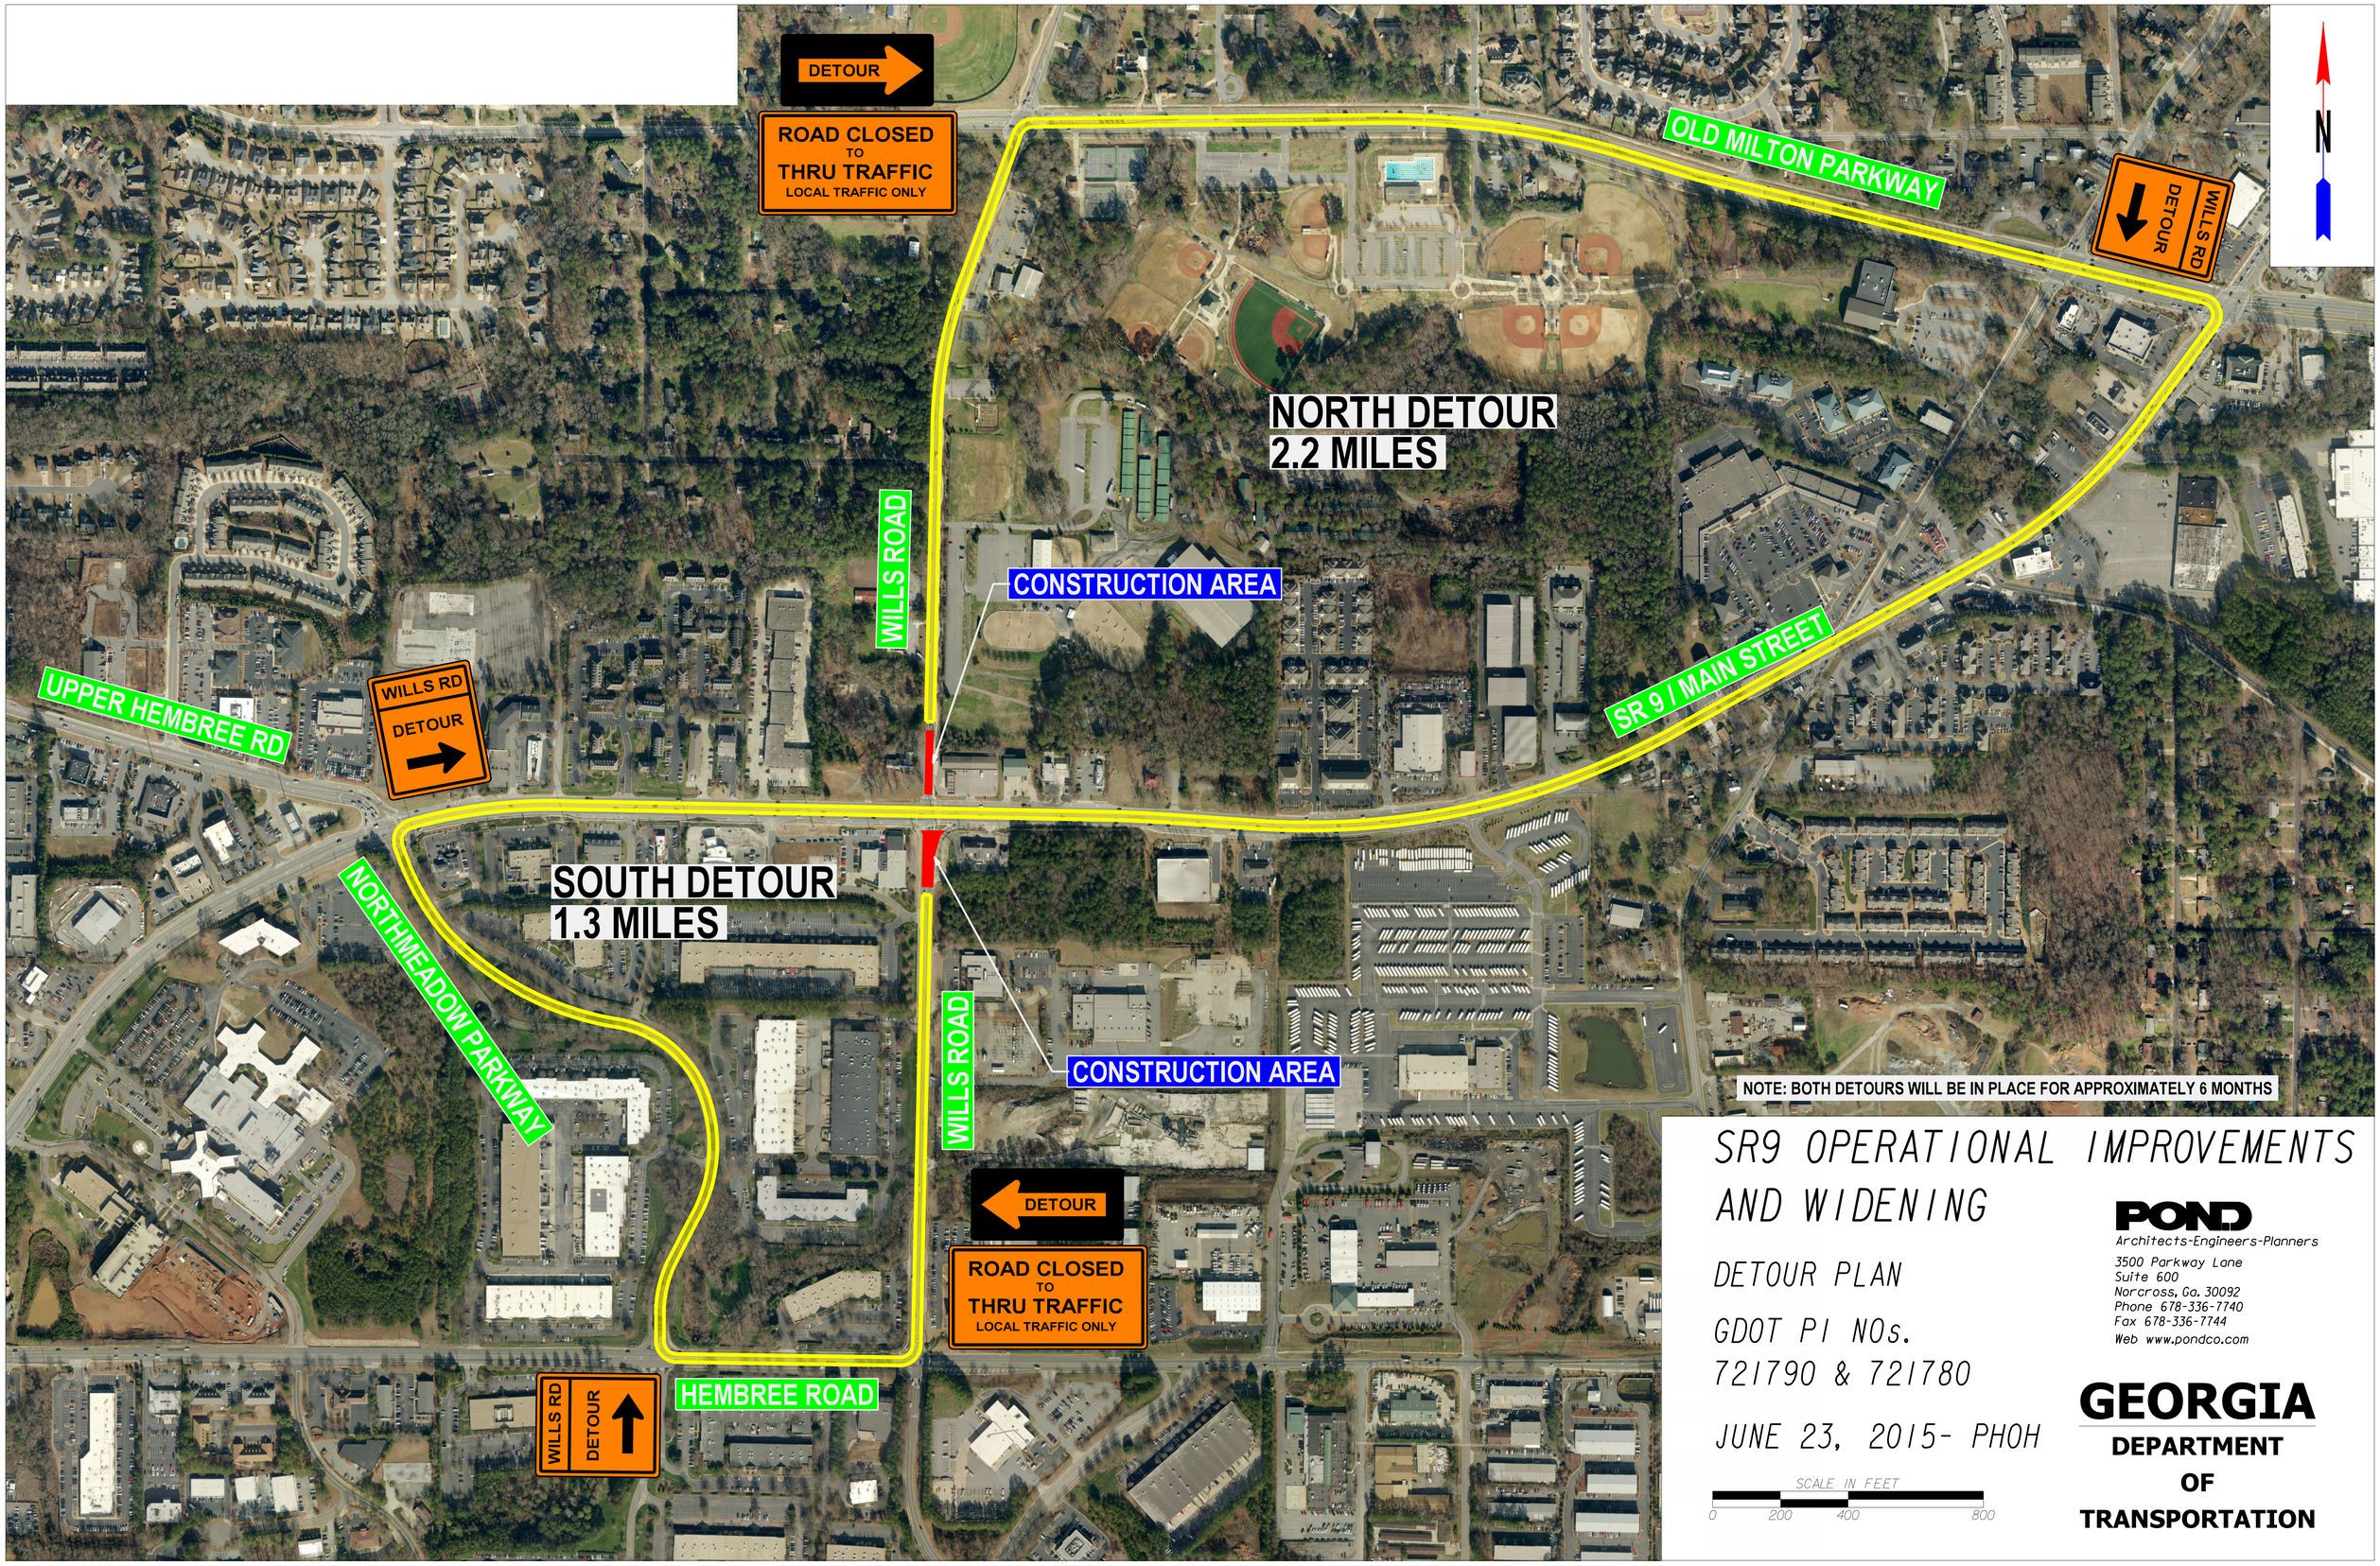

SR9 OPERATIONAL IMPROVEMENTS AND WIDENING

DETOUR PLAN

GDOT PI NOs.
721790 & 721780

JUNE 23, 2015- PHOH

SCALE IN FEET
0 200 400 800

POND
Architects-Engineers-Planners
3500 Parkway Lane
Suite 600
Norcross, Ga. 30092
Phone 678-336-7740
Fax 678-336-7744
Web www.pondco.com

GEORGIA
DEPARTMENT
OF
TRANSPORTATION