LEGEND

- PROPOSED CENTERLINE
- PROPOSED STRIPING
- PROPOSED EDGE OF PAVEMENT
- PROPOSED BRIDGE
- PROPOSED WALL
- PROPOSED WALKING TRAIL
- POTENTIAL DISPLACEMENTS
- PARCEL
- WETLANDS
- STREAM
- STREAM BUFFER

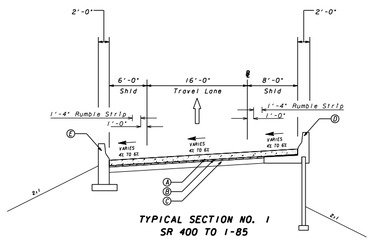

TYPICAL SECTION NO. 1
SR 400 TO I-85

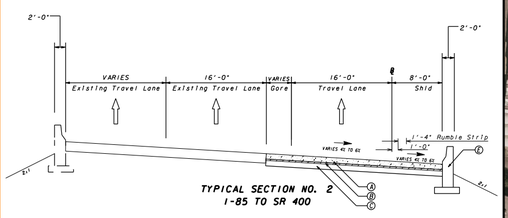

TYPICAL SECTION NO. 2
I-85 TO SR 400

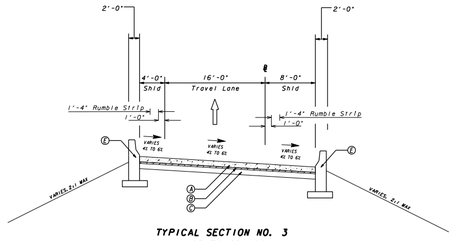

TYPICAL SECTION NO. 3
I-85 TO SR-400

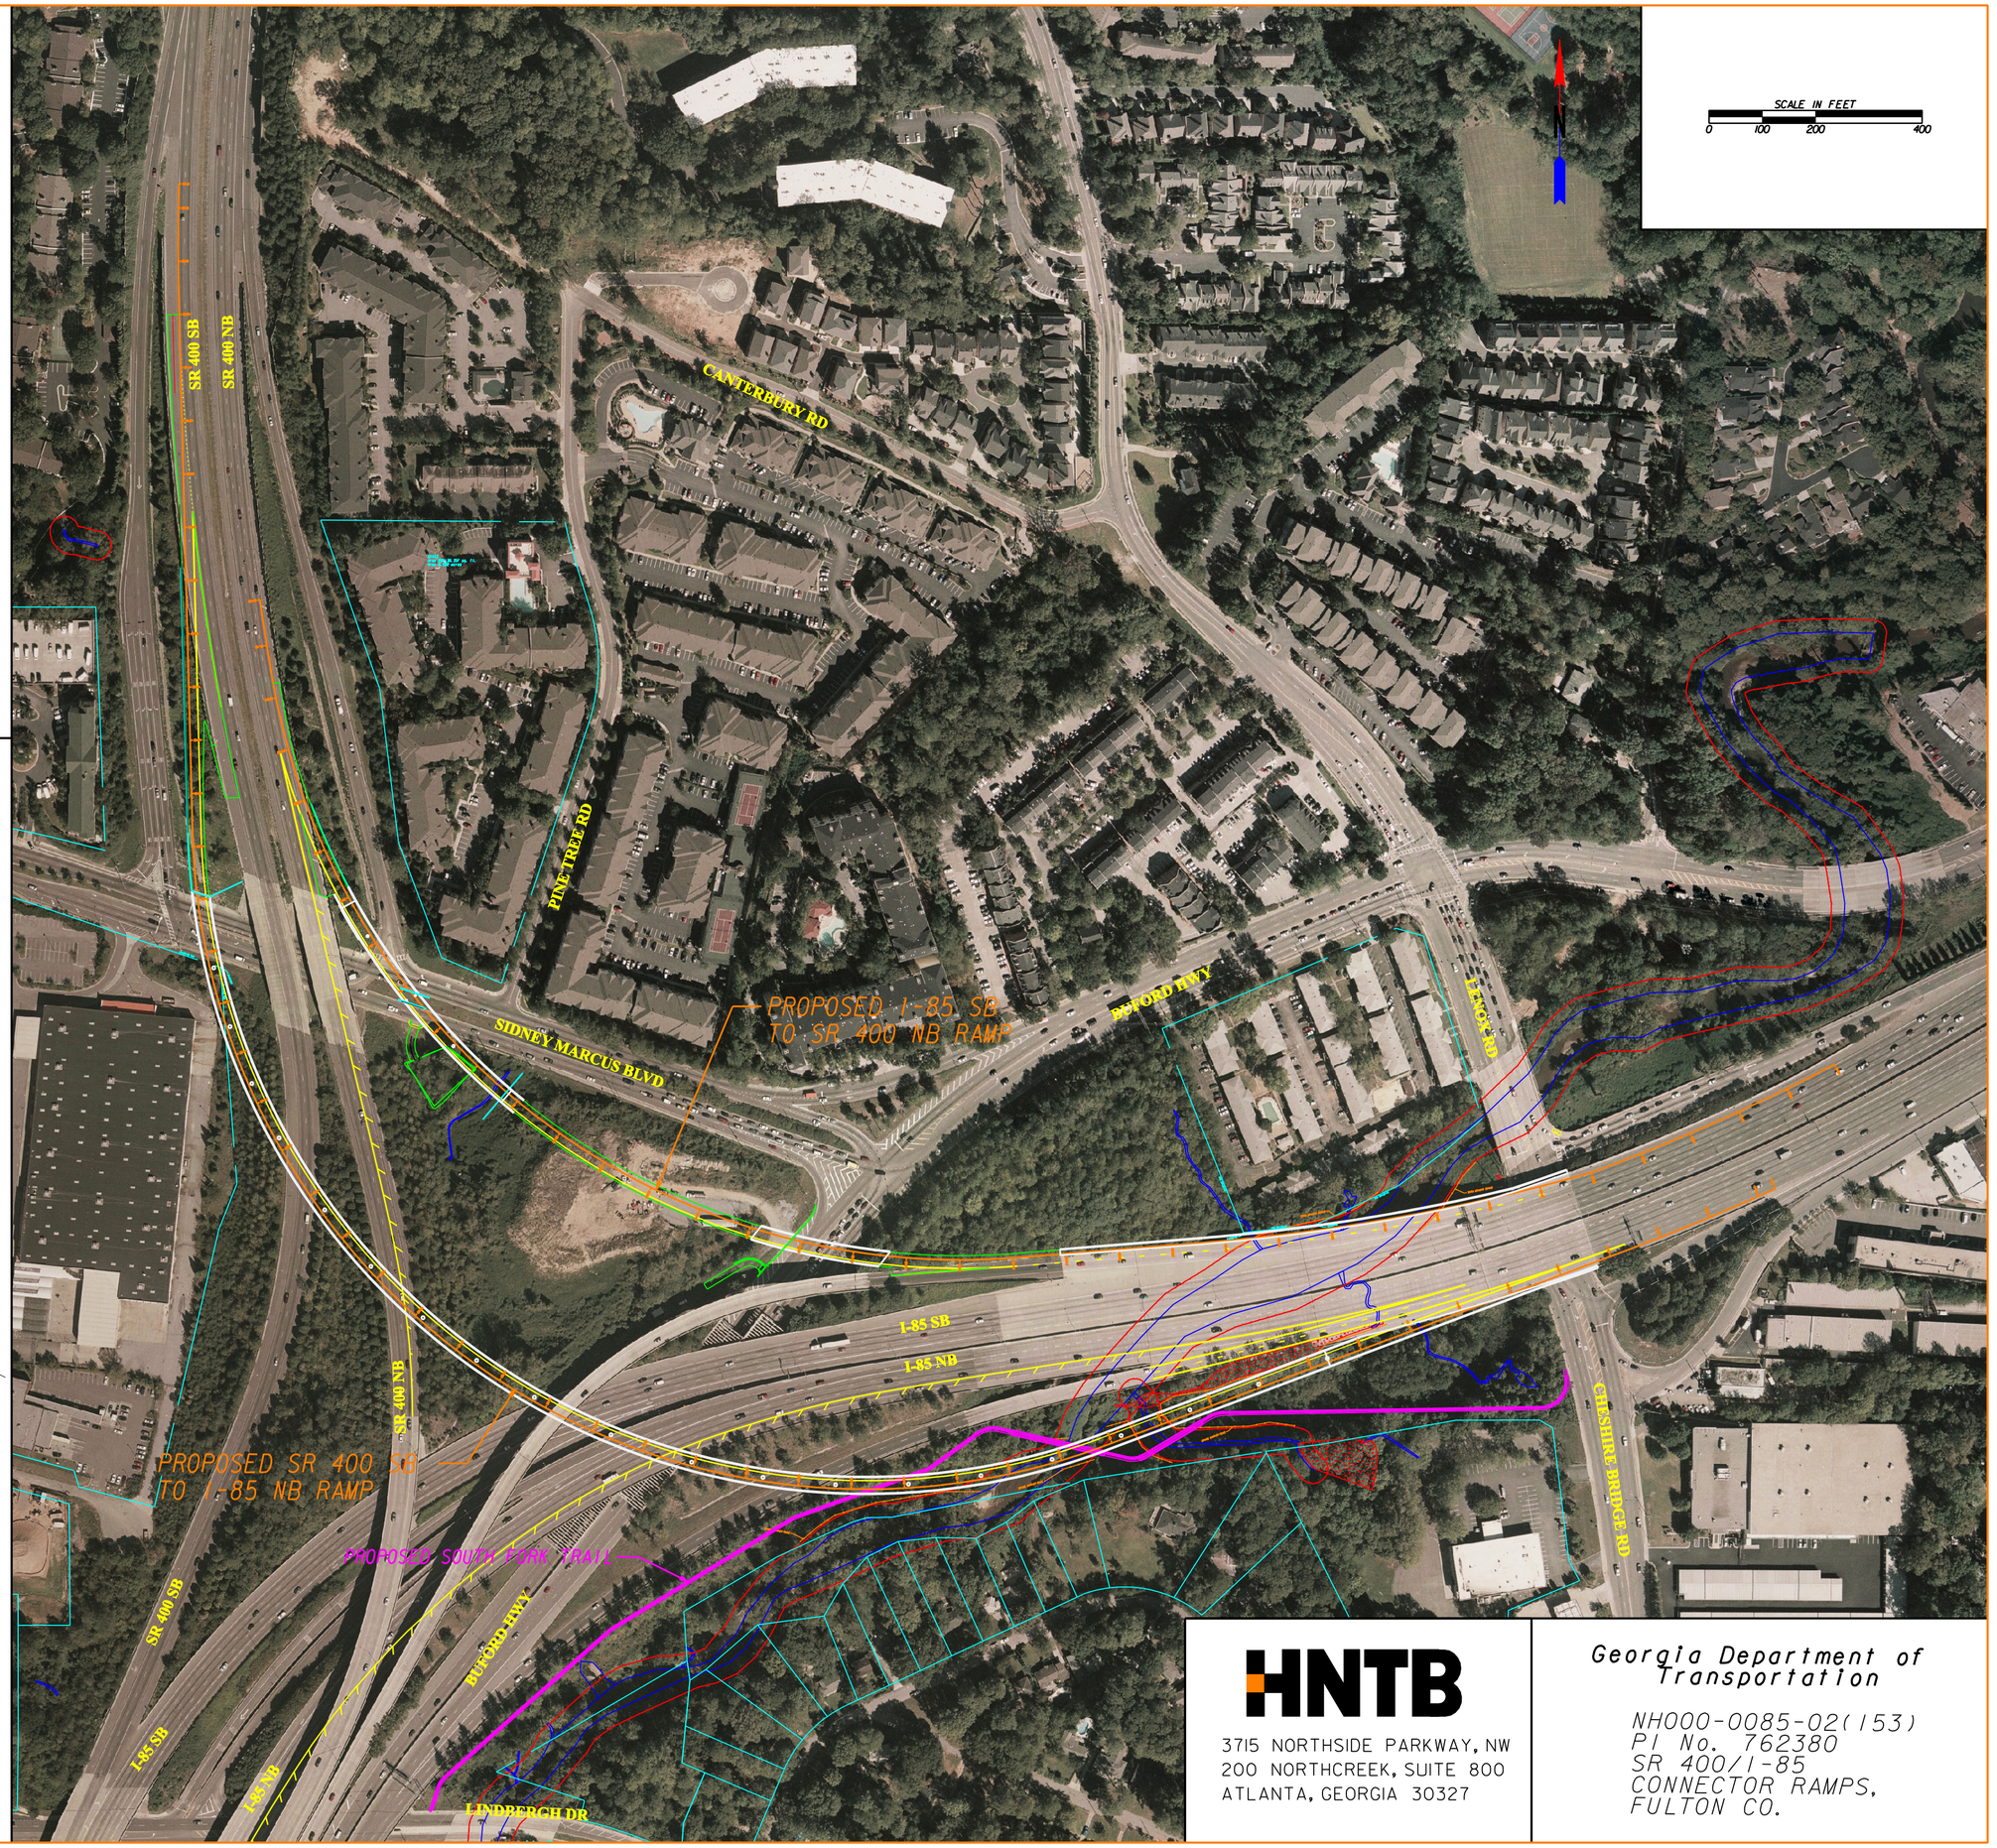

HNTB
3715 NORTHSIDE PARKWAY, NW
200 NORTHCREEK, SUITE 800
ATLANTA, GEORGIA 30327

Georgia Department of Transportation

NH000-0085-02(153)
PI No. 762380
SR 400/I-85
CONNECTOR RAMPS,
FULTON CO.