CHEATHAM HILL ROAD

FUTURE TRAIL
TO BE DONE BY OTHERS

Crosswalks
To Be Removed

POWDER SPRINGS ROAD (SR 360)

UNITED STATES OF AMERICA

PAUL GIBBS

UNITED STATES OF AMERICA

JERRY DURHAM

PAMELA CIRCLE

UNITED STATES OF AMERICA
AS DONATED BY COBB COUNTY

POWDER SPRINGS ROAD (SR 360)

UNITED STATES OF AMERICA

FUTURE PARKING
TO BE DONE BY OTHERS

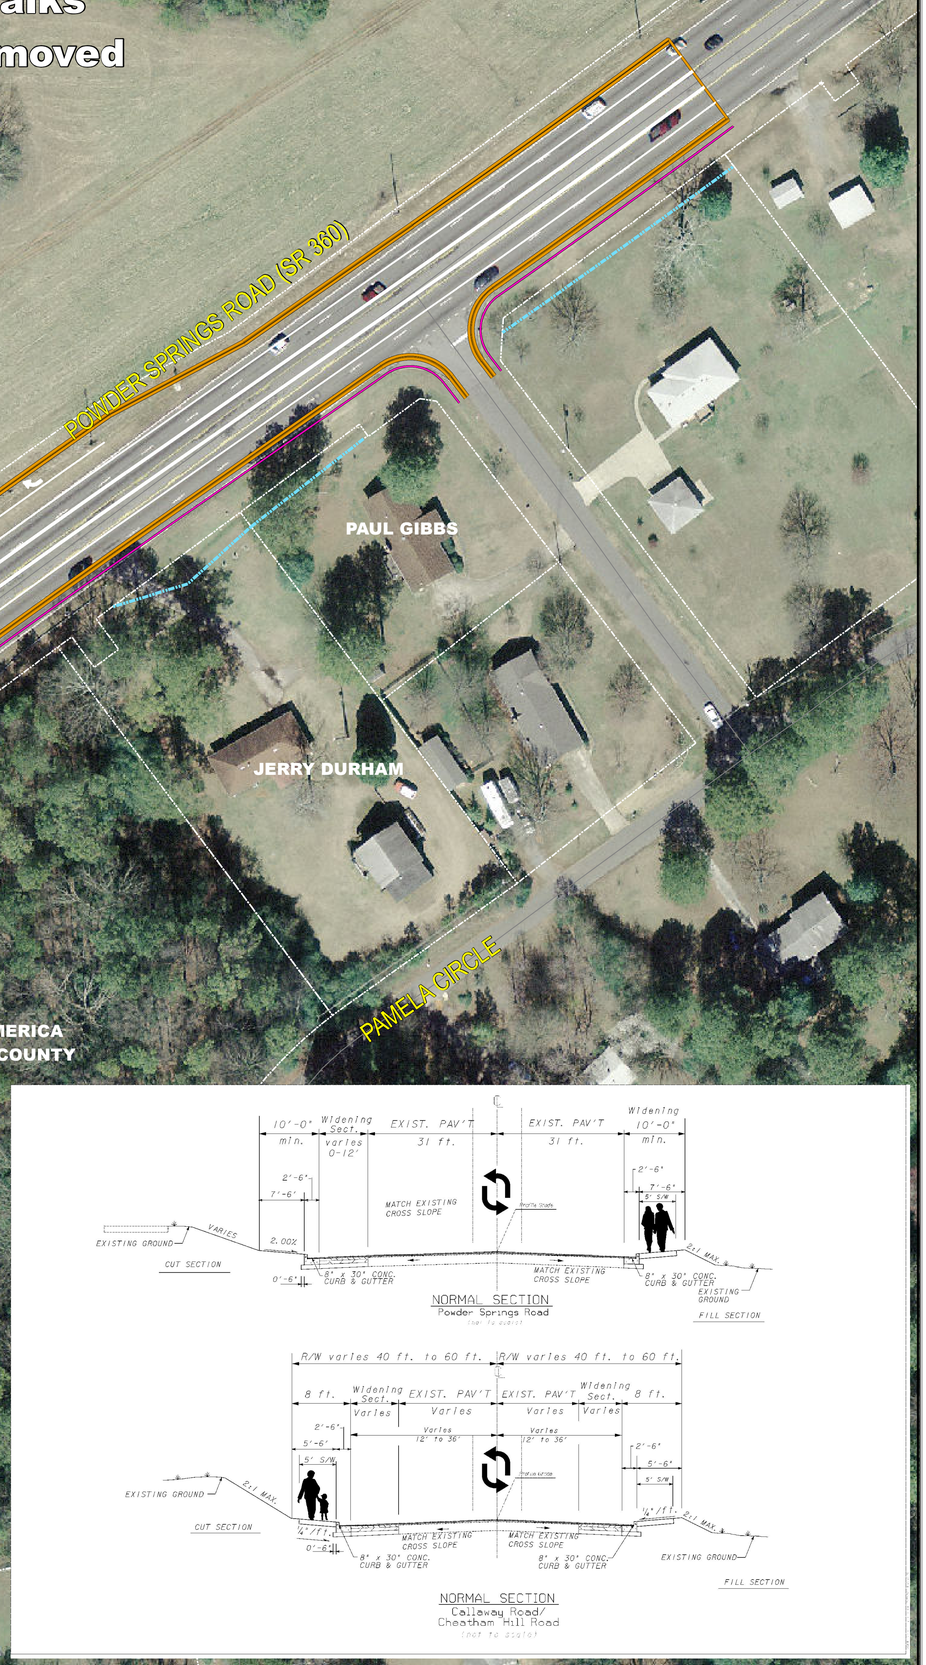

NEW LIFE HOMES

KOLB FARM WAY

RICHARD J STEVENS

RICHARD J STEVENS

DIANNE R FARRIOR

JOHNNY S. REED & GAIL W. REED

ROBERT F. MAXWELL
& MARTHA B. MAXWELL

CALLAWAY ROAD

SR 360/Powder Springs Rd at Callaway Road/Cheatham Hill Rd

Project Number: STP00-0004-00(449)
County: Cobb County
P. I. Number: 0004449

March 24, 2011

0 50 100 Feet

Moreland Altobelli Associates, Inc.

Legend

- Existing ROW
- Proposed Pavement/Curb and Gutter
- Sidewalk
- Trail
- Existing Easement