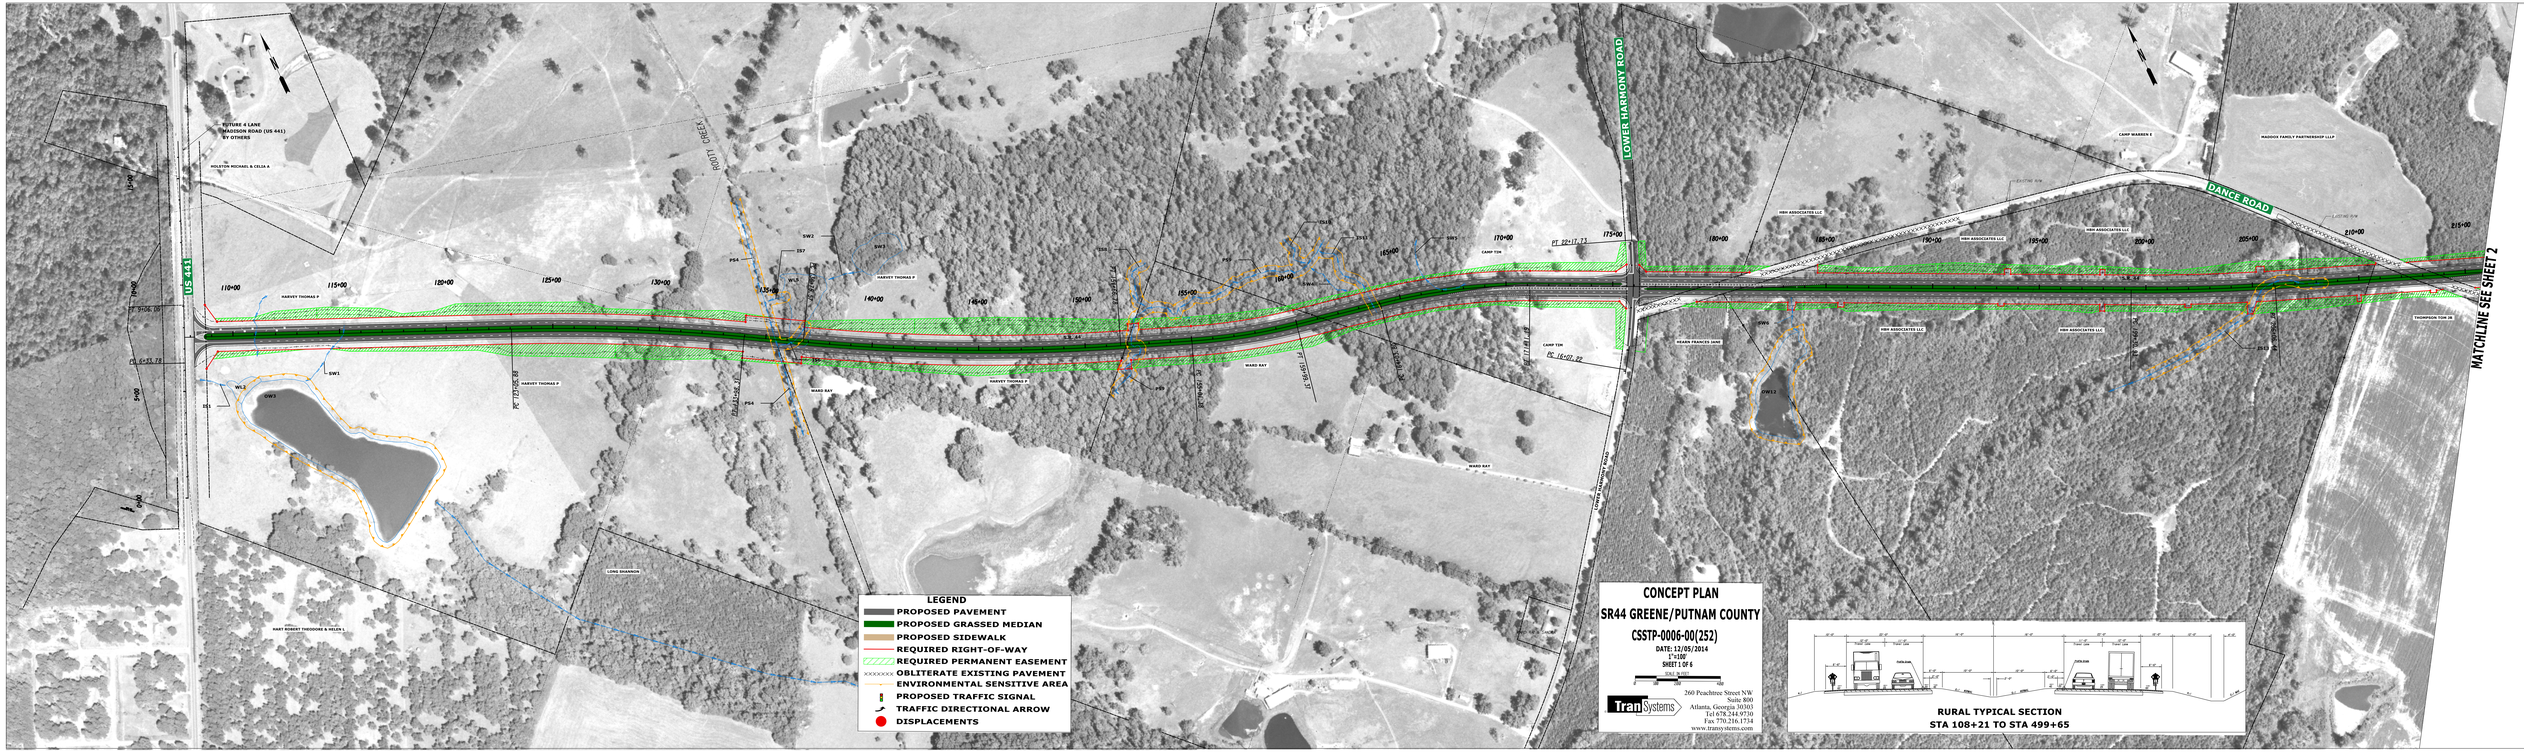

CONCEPT PLAN

SR44 GREENE/PUTNAM COUNTY

CSSTP-0006-00(252)

DATE: 12/05/2014

1"=100'

SHEET 1 OF 6

TranSystems

260 Peachtree Street NW
Suite 800
Atlanta, Georgia 30303
Tel 678.244.9730
Fax 770.216.1734
www.transystems.com

RURAL TYPICAL SECTION

STA 108+21 TO STA 499+65