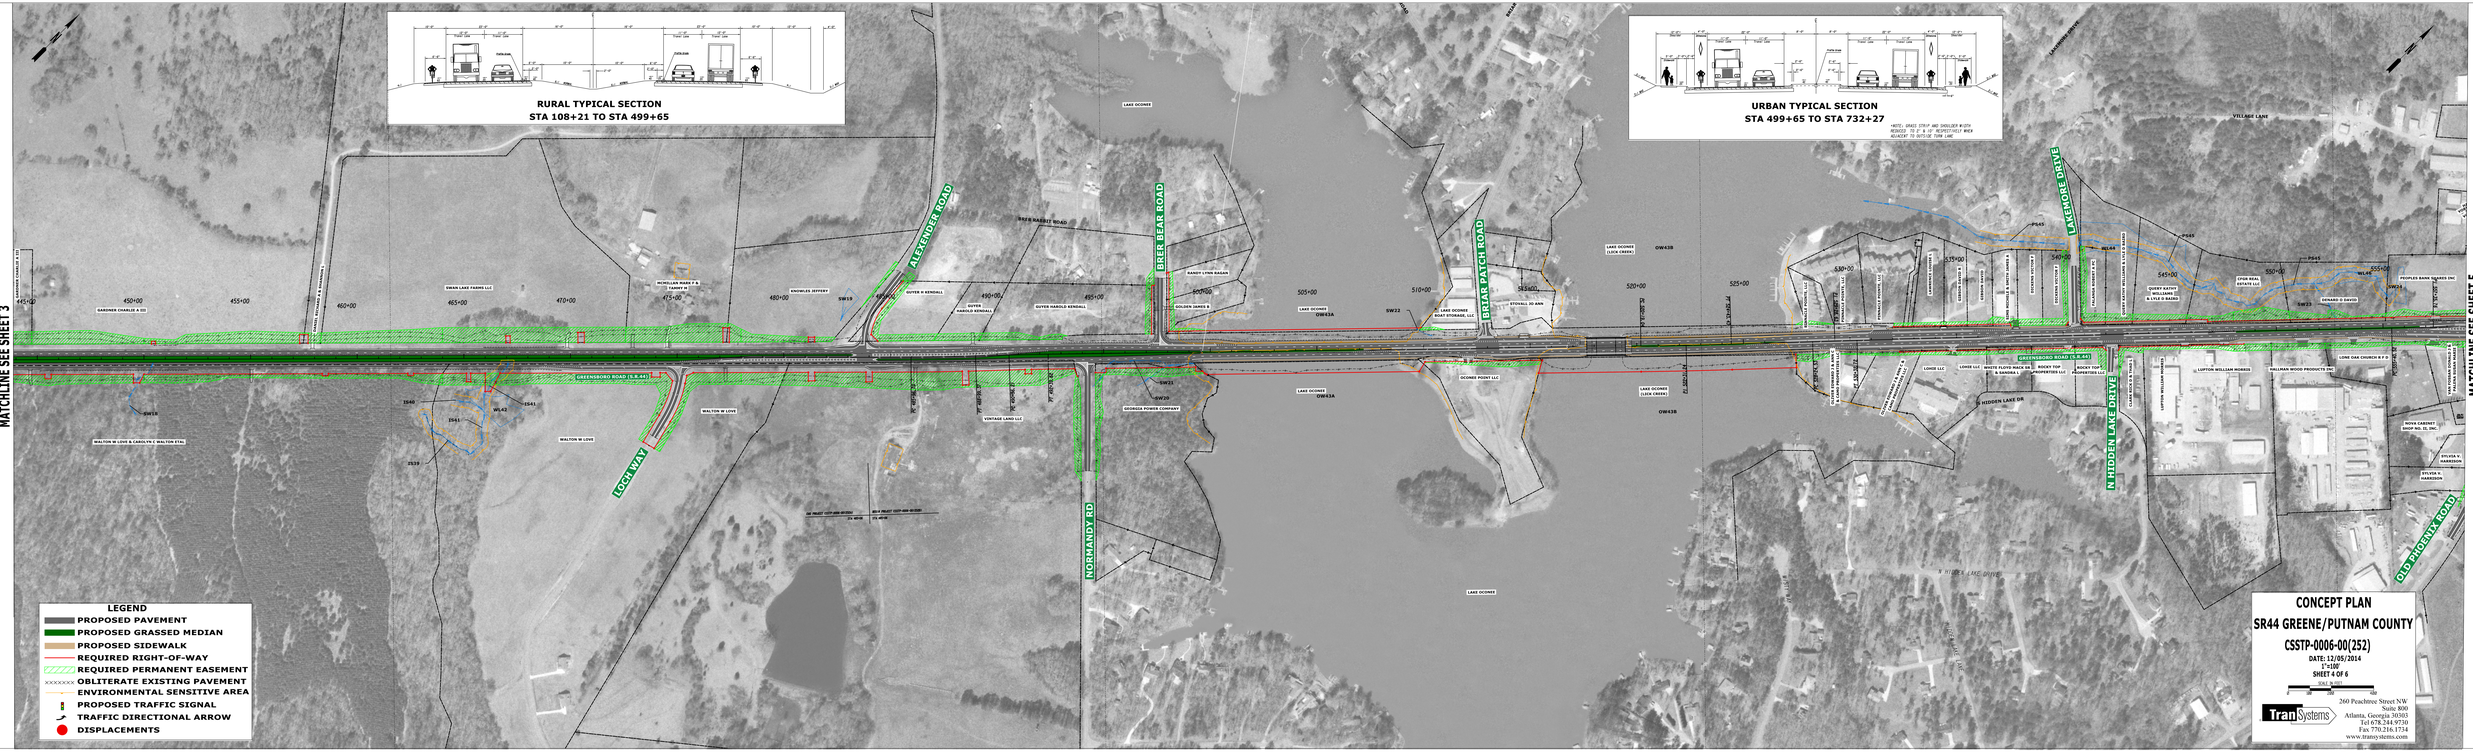
RURAL TYPICAL SECTION
STA 108+21 TO STA 499+65
URBAN TYPICAL SECTION
STA 499+65 TO STA 732+27
MATCHLINE SEE SHEET 3
MATCHLINE SEE SHEET 5
GREENSBORO ROAD (S.R.44)
ALEXANDER ROAD
BRIER BEAR ROAD
GREAT PATCH ROAD
LAKESHORE DRIVE
N HIDDEN LAKE DRIVE
LOCKWAY
NORMANDY RD
OLD PHOENIX ROAD
VILLAGE LANE
LAKE OCONEE
LEGEND
PROPOSED PAVEMENT
PROPOSED GRASSED MEDIAN
PROPOSED SIDEWALK
REQUIRED RIGHT-OF-WAY
REQUIRED PERMANENT EASEMENT
OBLITERATE EXISTING PAVEMENT
ENVIRONMENTAL SENSITIVE AREA
PROPOSED TRAFFIC SIGNAL
TRAFFIC DIRECTIONAL ARROW
DISPLACEMENTS
CONCEPT PLAN
SR44 GREENE/PUTNAM COUNTY
CSSTP-0006-00(252)
DATE: 12/05/2014
1"=100'
SHEET 4 OF 6
SCALE IN FEET
0 50 100
TranSystems
260 Peachtree Street NW
Suite 800
Atlanta, Georgia 30303
Tel 678.244.9710
Fax 770.216.1734
www.transystems.com