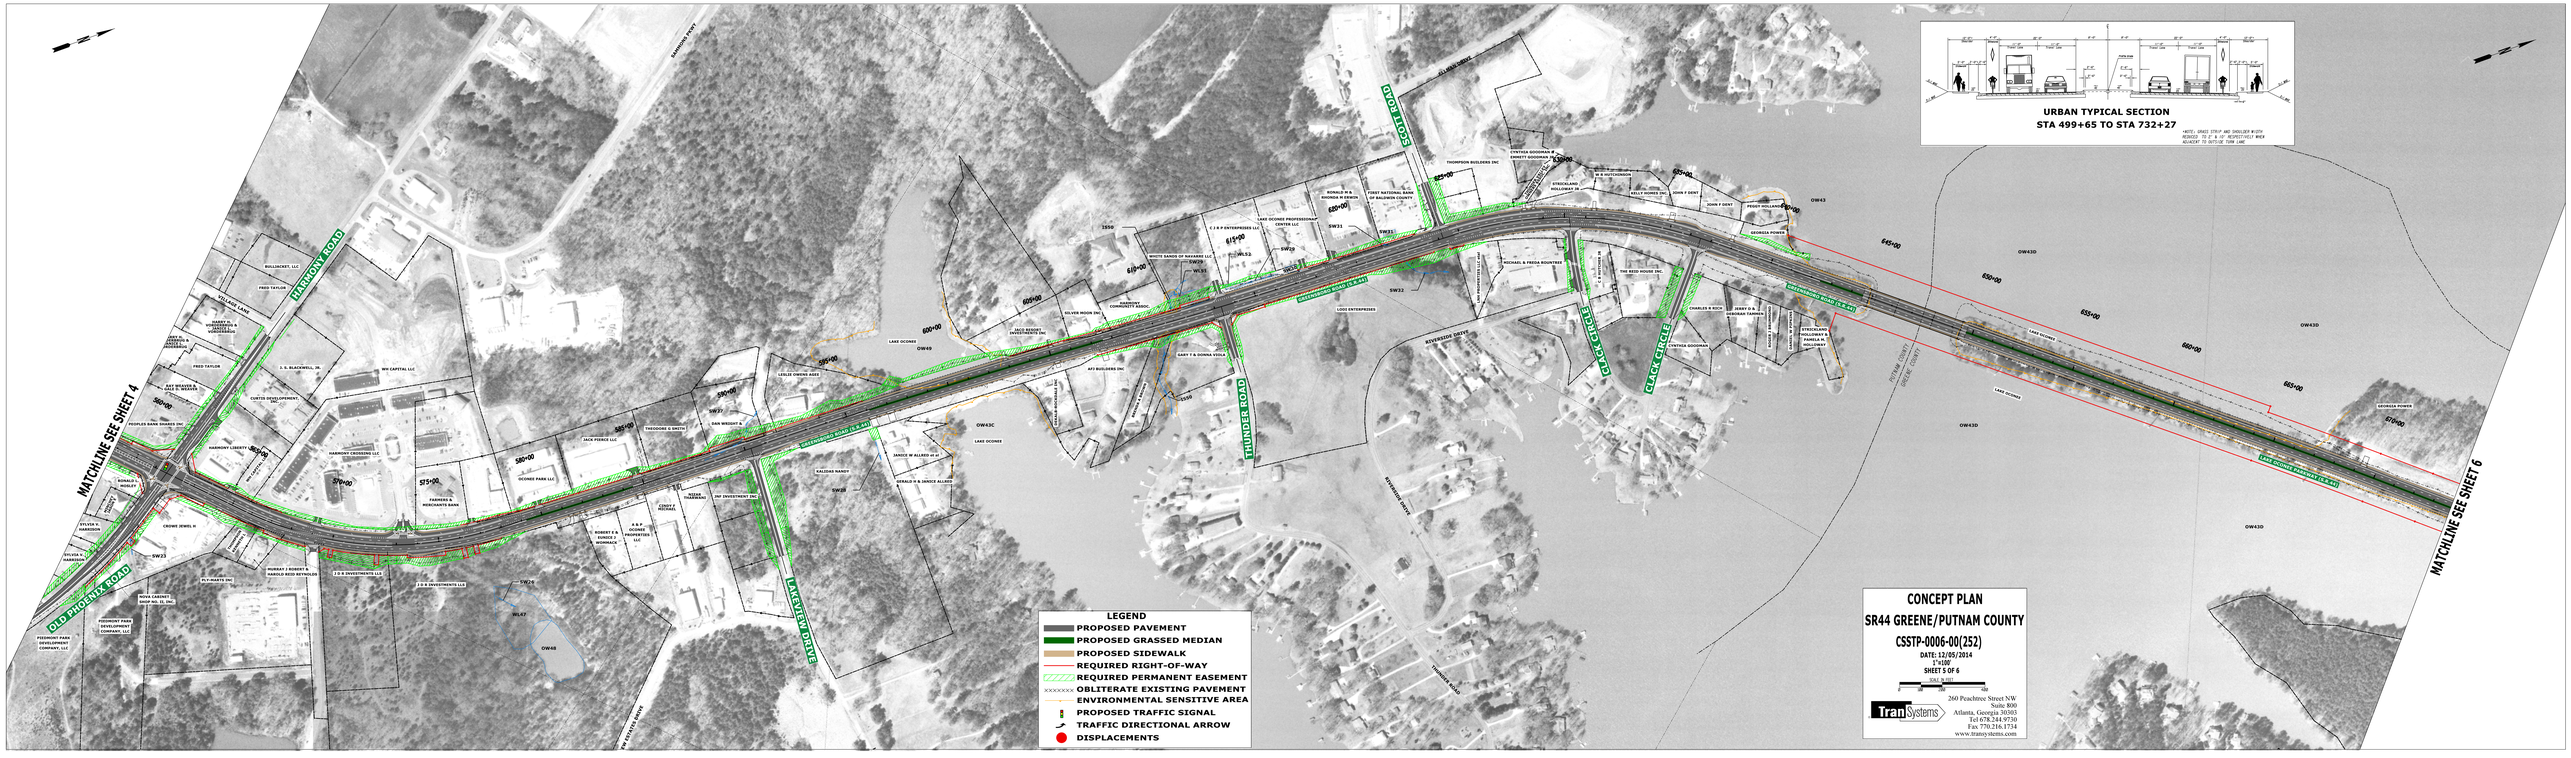

URBAN TYPICAL SECTION
STA 499+65 TO STA 732+27
MATCHLINE SEE SHEET 4
MATCHLINE SEE SHEET 6
HARMONY ROAD
OLD PHOENIX ROAD
LAKEVIEW DRIVE
THUNDER ROAD
SCOTT ROAD
CLACK CIRCLE
LAKE OCONEE PARKWAY (S.R. 44)
LEGEND
PROPOSED PAVEMENT
PROPOSED GRASSED MEDIAN
PROPOSED SIDEWALK
REQUIRED RIGHT-OF-WAY
REQUIRED PERMANENT EASEMENT
OBLITERATE EXISTING PAVEMENT
ENVIRONMENTAL SENSITIVE AREA
PROPOSED TRAFFIC SIGNAL
TRAFFIC DIRECTIONAL ARROW
DISPLACEMENTS
CONCEPT PLAN
SR44 GREENE/PUTNAM COUNTY
CSSTP-0006-00(252)
DATE: 12/05/2014
1"=100'
SHEET 5 OF 6
TranSystems
260 Peachtree Street NW
Suite 800
Atlanta, Georgia 30303
Tel 678.244.9730
Fax 770.216.1734
www.transystems.com