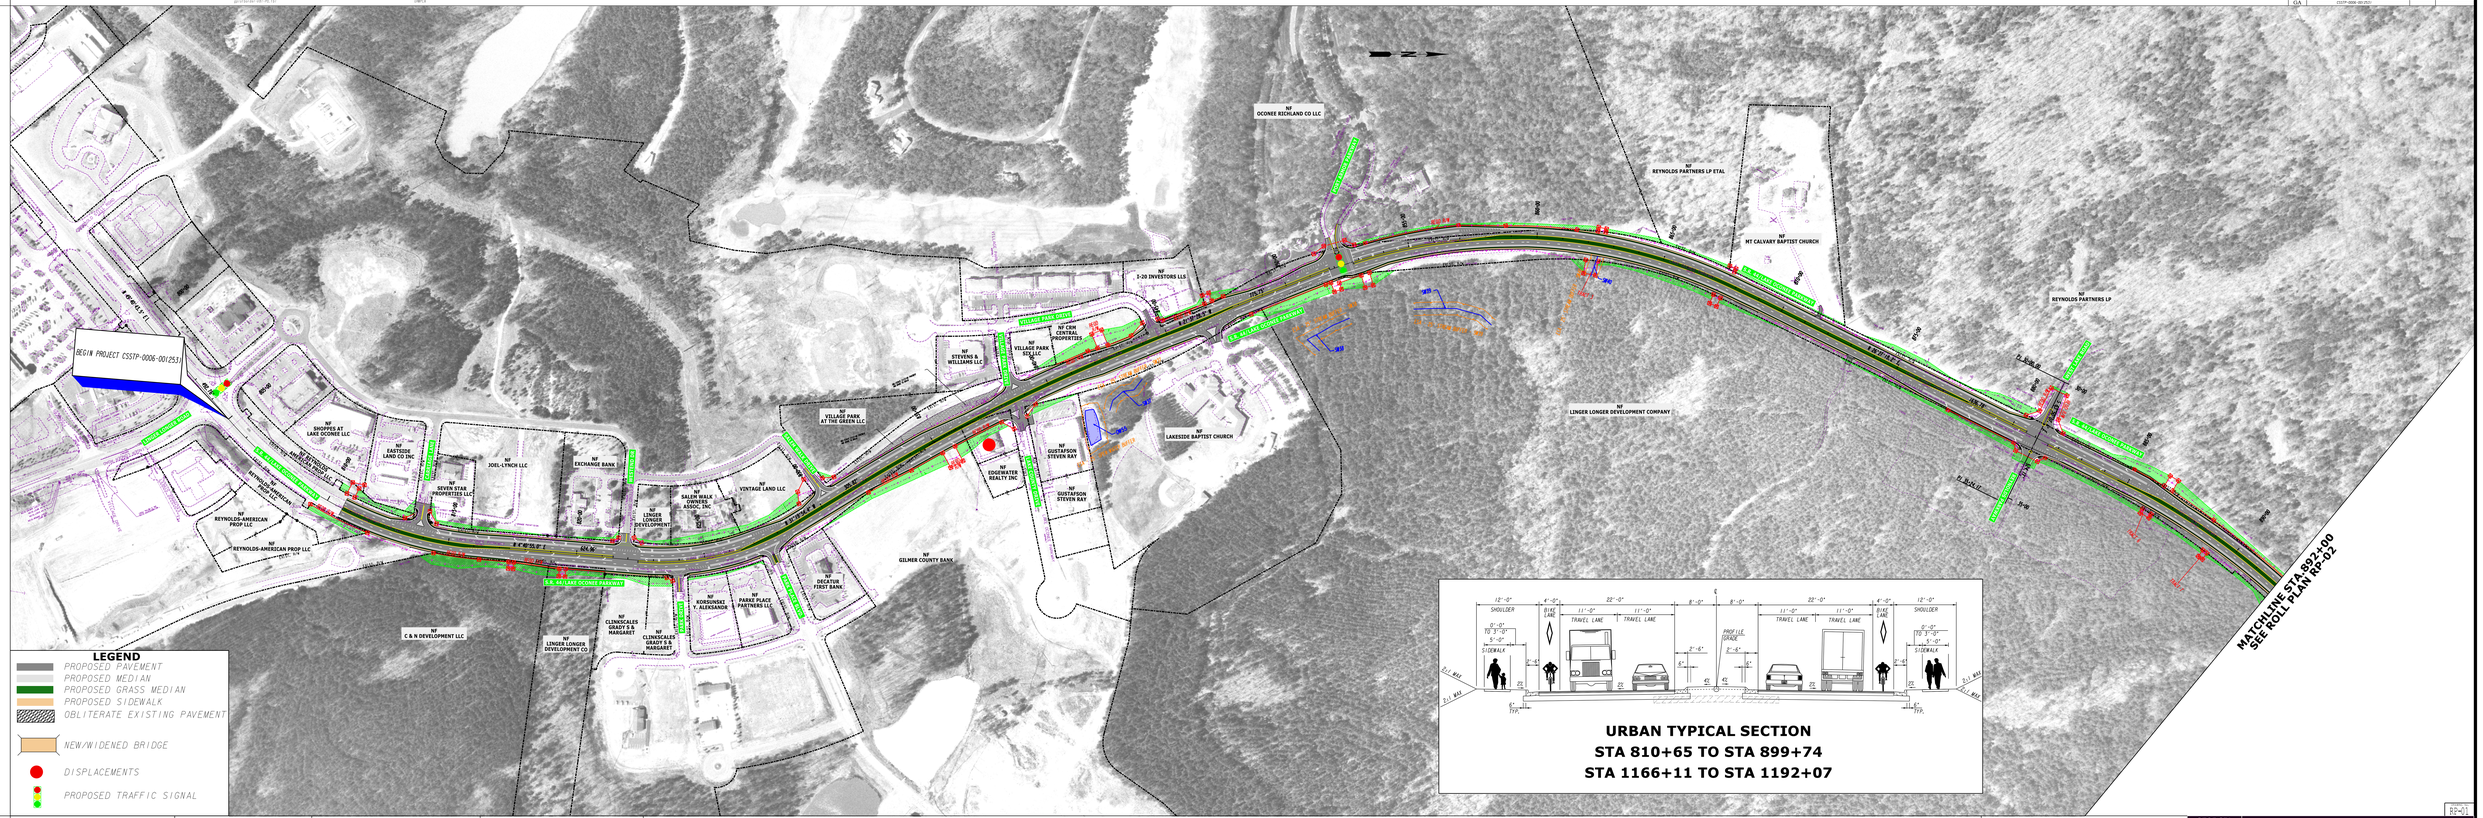

URBAN TYPICAL SECTION
STA 810+65 TO STA 899+74
STA 1166+11 TO STA 1192+07

LEGEND

- PROPOSED PAVEMENT
- PROPOSED MEDIAN
- PROPOSED GRASS MEDIAN
- PROPOSED SIDEWALK
- OBLITERATE EXISTING PAVEMENT
- NEW/WIDENED BRIDGE
- DISPLACEMENTS
- PROPOSED TRAFFIC SIGNAL

PROPERTY LINE
EXISTING RIGHT OF WAY (ROW) LINE
REQUIRED R/W LINE
CONSTRUCTION LIMITS
ENVIRONMENTAL SENSITIVE AREA BOUNDARY
REQUIRED PERMANENT EASEMENT

WETLANDS
HISTORICAL PARCEL BOUNDARY

TranSystems
260 PEACHTREE STREET
SUITE 800
ATLANTA, GA 30303
(770) 931-8005
(770) 931-8555 FAX

PARSONS
3577 PARKWAY LANE, SUITE 100
NORCROSS, GA 30092

SCALE IN FEET
0 100 200 400

GEORGIA DEPARTMENT OF TRANSPORTATION

STATE ROUTE 44 ROAD IMPROVEMENTS

P.I.#0039253

GREENE COUNTY

CONCEPT PLAN
(FROM COUNTY ROAD 54 (LINGER LONGER RD TO JUST NORTH OF INTERSTATE-20)

RP-01