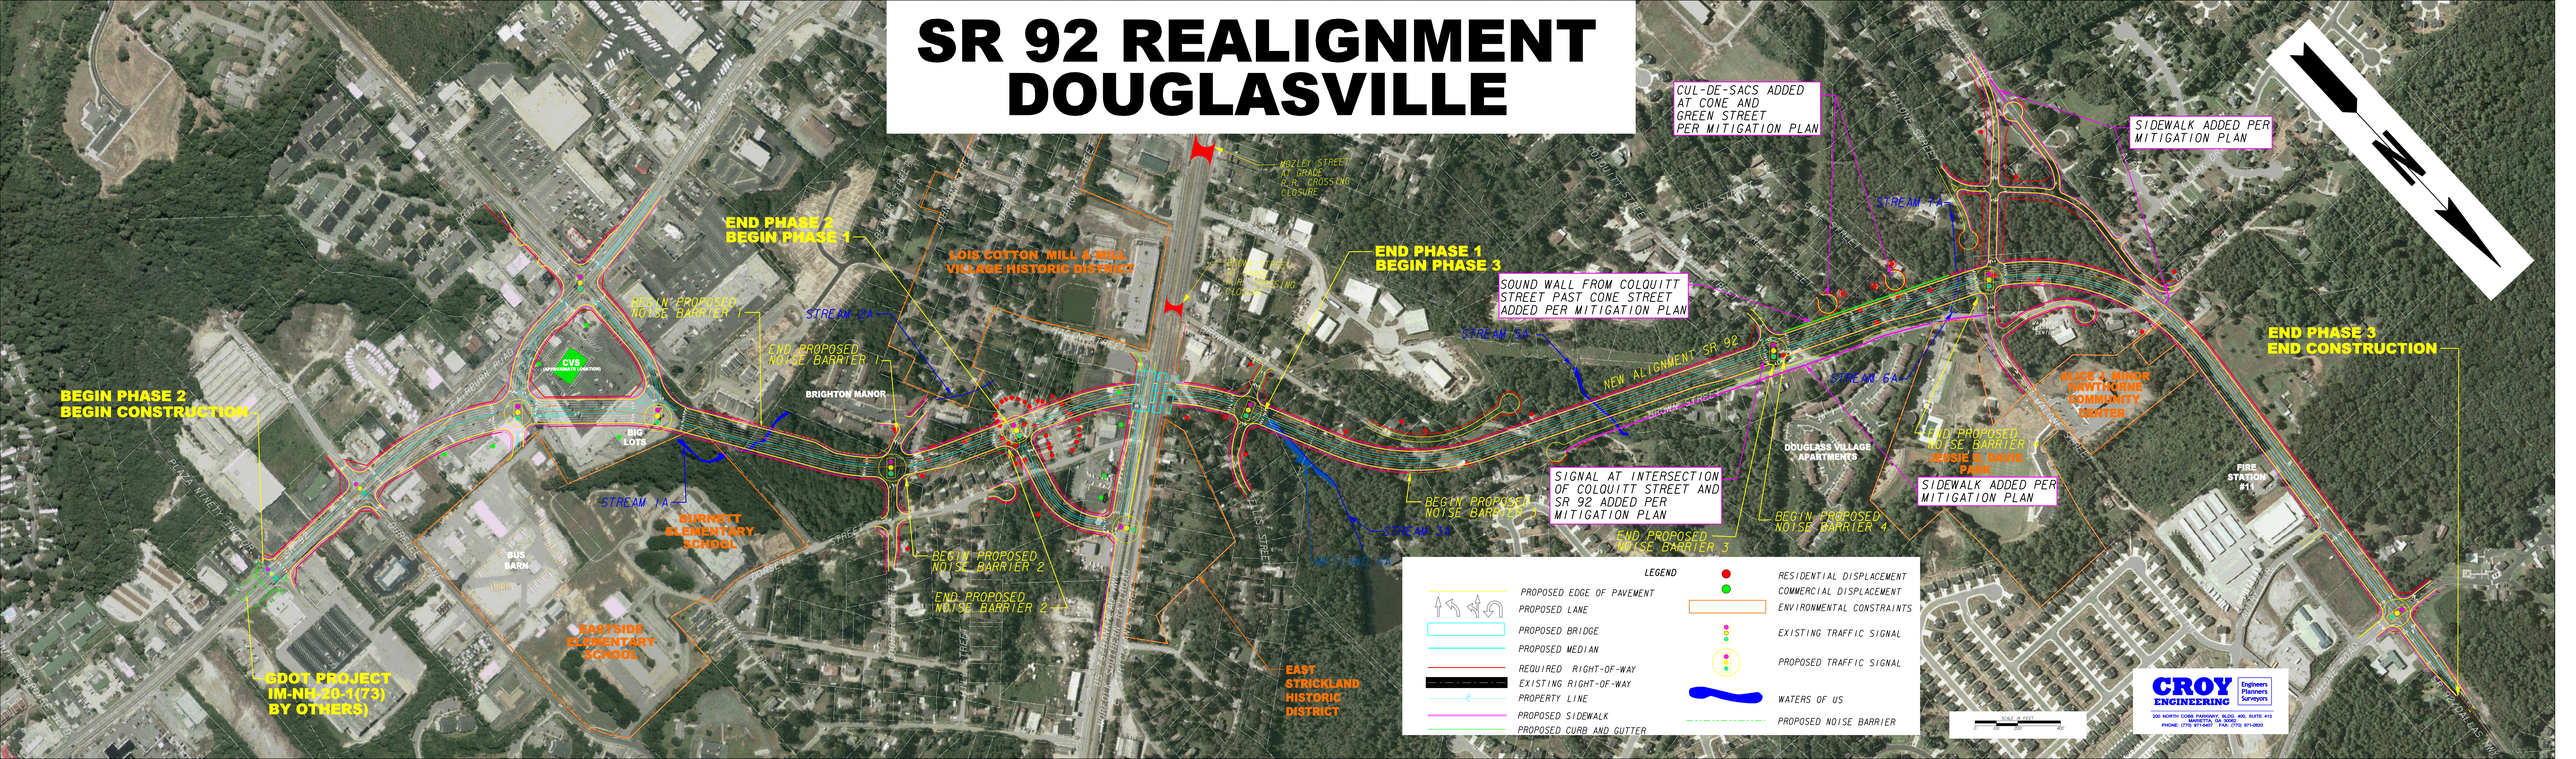SR 92 REALIGNMENT DOUGLASVILLE