2/19/2016 3:06:02 PM clovelace	GPLOT-V8 gplotborder-V8I-PO-color.tbl	Impact Layout - Detour.dgn	STATE GA	PROJECT NUMBER 0007174	SHEET NO.	TOTAL SHEETS

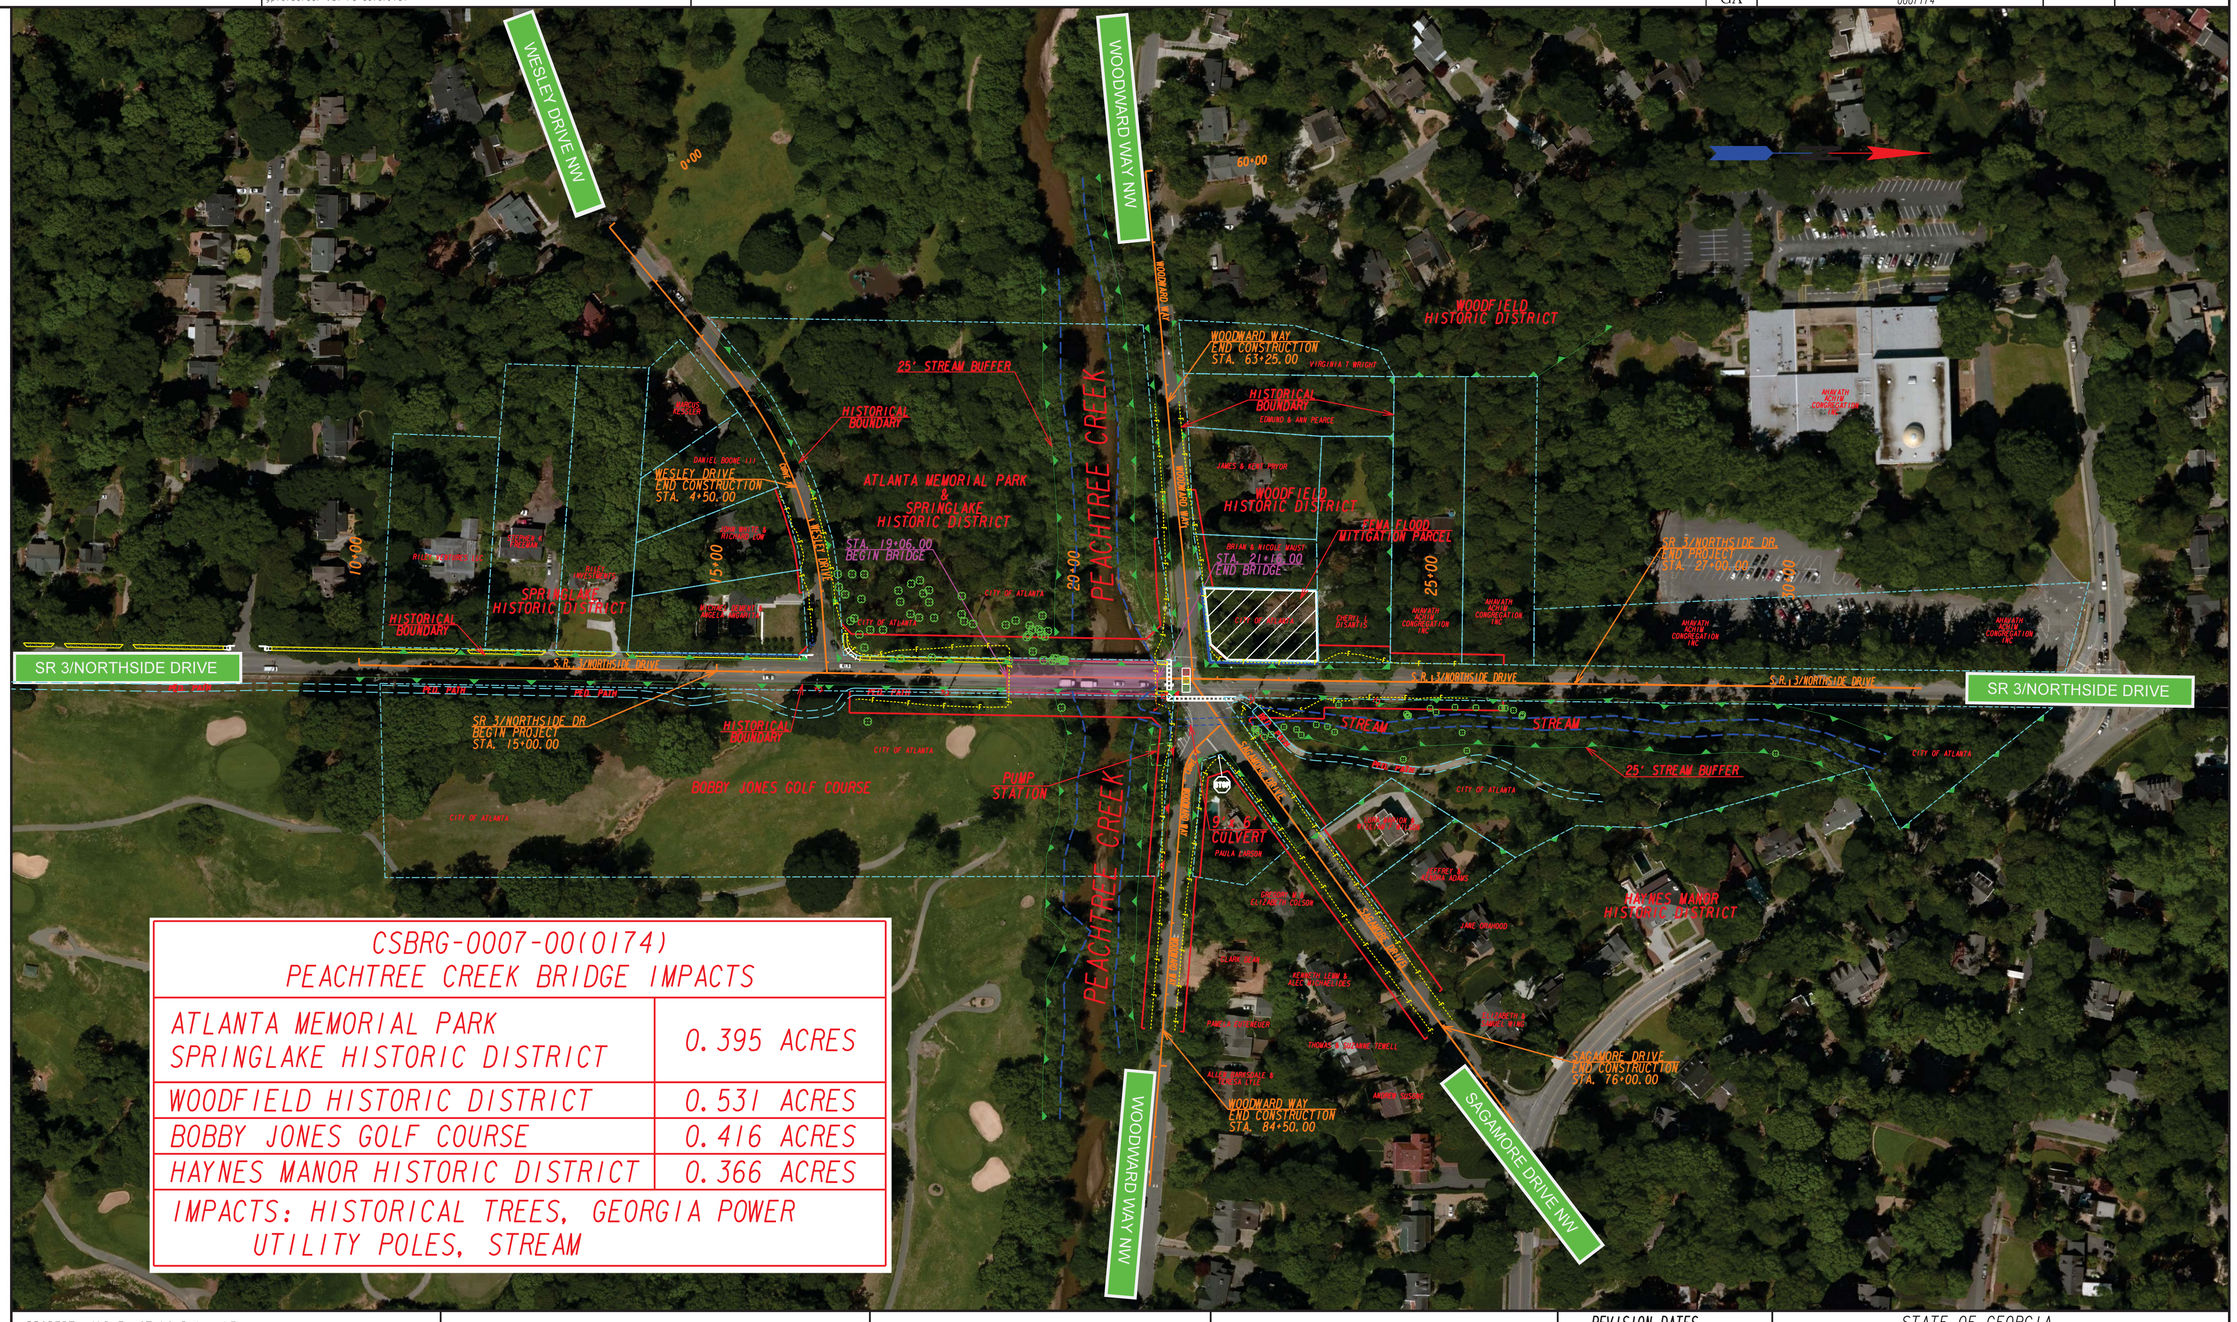

CSBRG-0007-00(0174) PEACHTREE CREEK BRIDGE IMPACTS	
ATLANTA MEMORIAL PARK SPRINGLAKE HISTORIC DISTRICT	0.395 ACRES
WOODFIELD HISTORIC DISTRICT	0.531 ACRES
BOBBY JONES GOLF COURSE	0.416 ACRES
HAYNES MANOR HISTORIC DISTRICT	0.366 ACRES
IMPACTS: HISTORICAL TREES, GEORGIA POWER UTILITY POLES, STREAM	

PROPERTY AND EXISTING R/W LINE
REQUIRED R/W LINE
EASEMENT FOR CONSTR OF SLOPES
ENVIRONMENTALLY SENSITIVE AREA
RETAINING WALL
SIDEWALK

DISTURBED AREA
TREE
UTILITY POLE

GEORGIA
DEPARTMENT OF TRANSPORTATION

SCALE IN FEET
0 100 200 400

REVISION DATES		

STATE OF GEORGIA
DEPARTMENT OF TRANSPORTATION
OFFICE: ROADWAY DESIGN

CONCEPT LAYOUT

PRELIMINARY LAYOUT
FULTON COUNTY

DRAWING No.

12/14/2012 GPLN