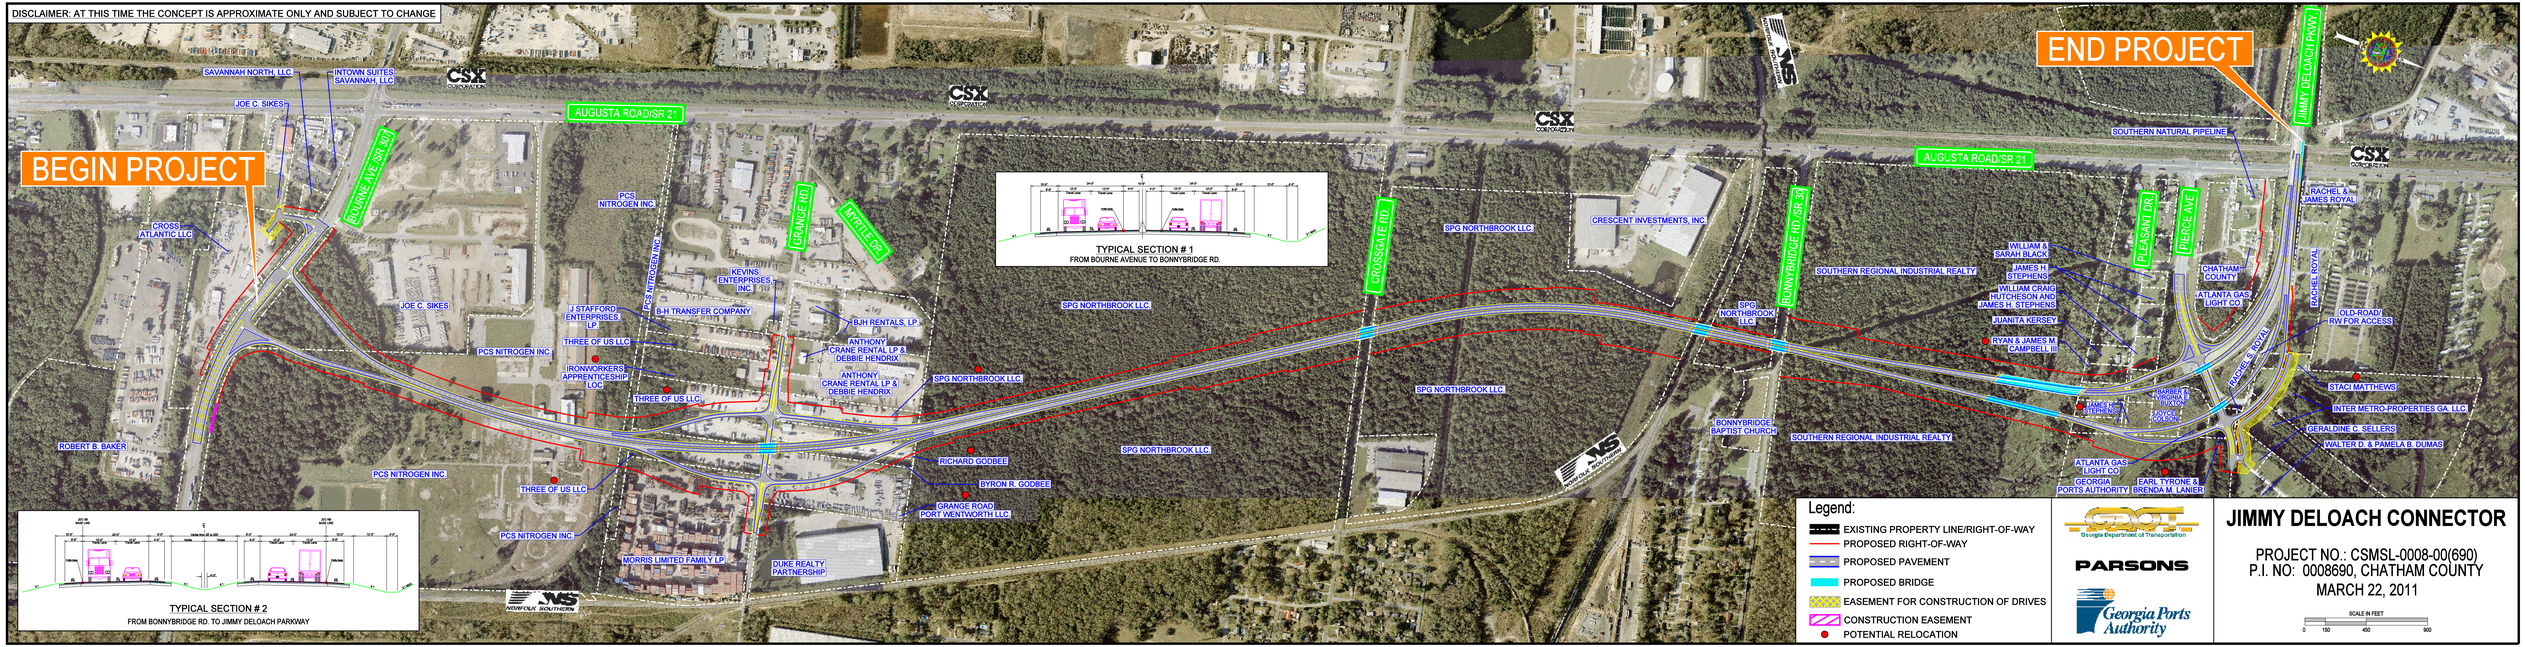DISCLAIMER: AT THIS TIME THE CONCEPT IS APPROXIMATE ONLY AND SUBJECT TO CHANGE