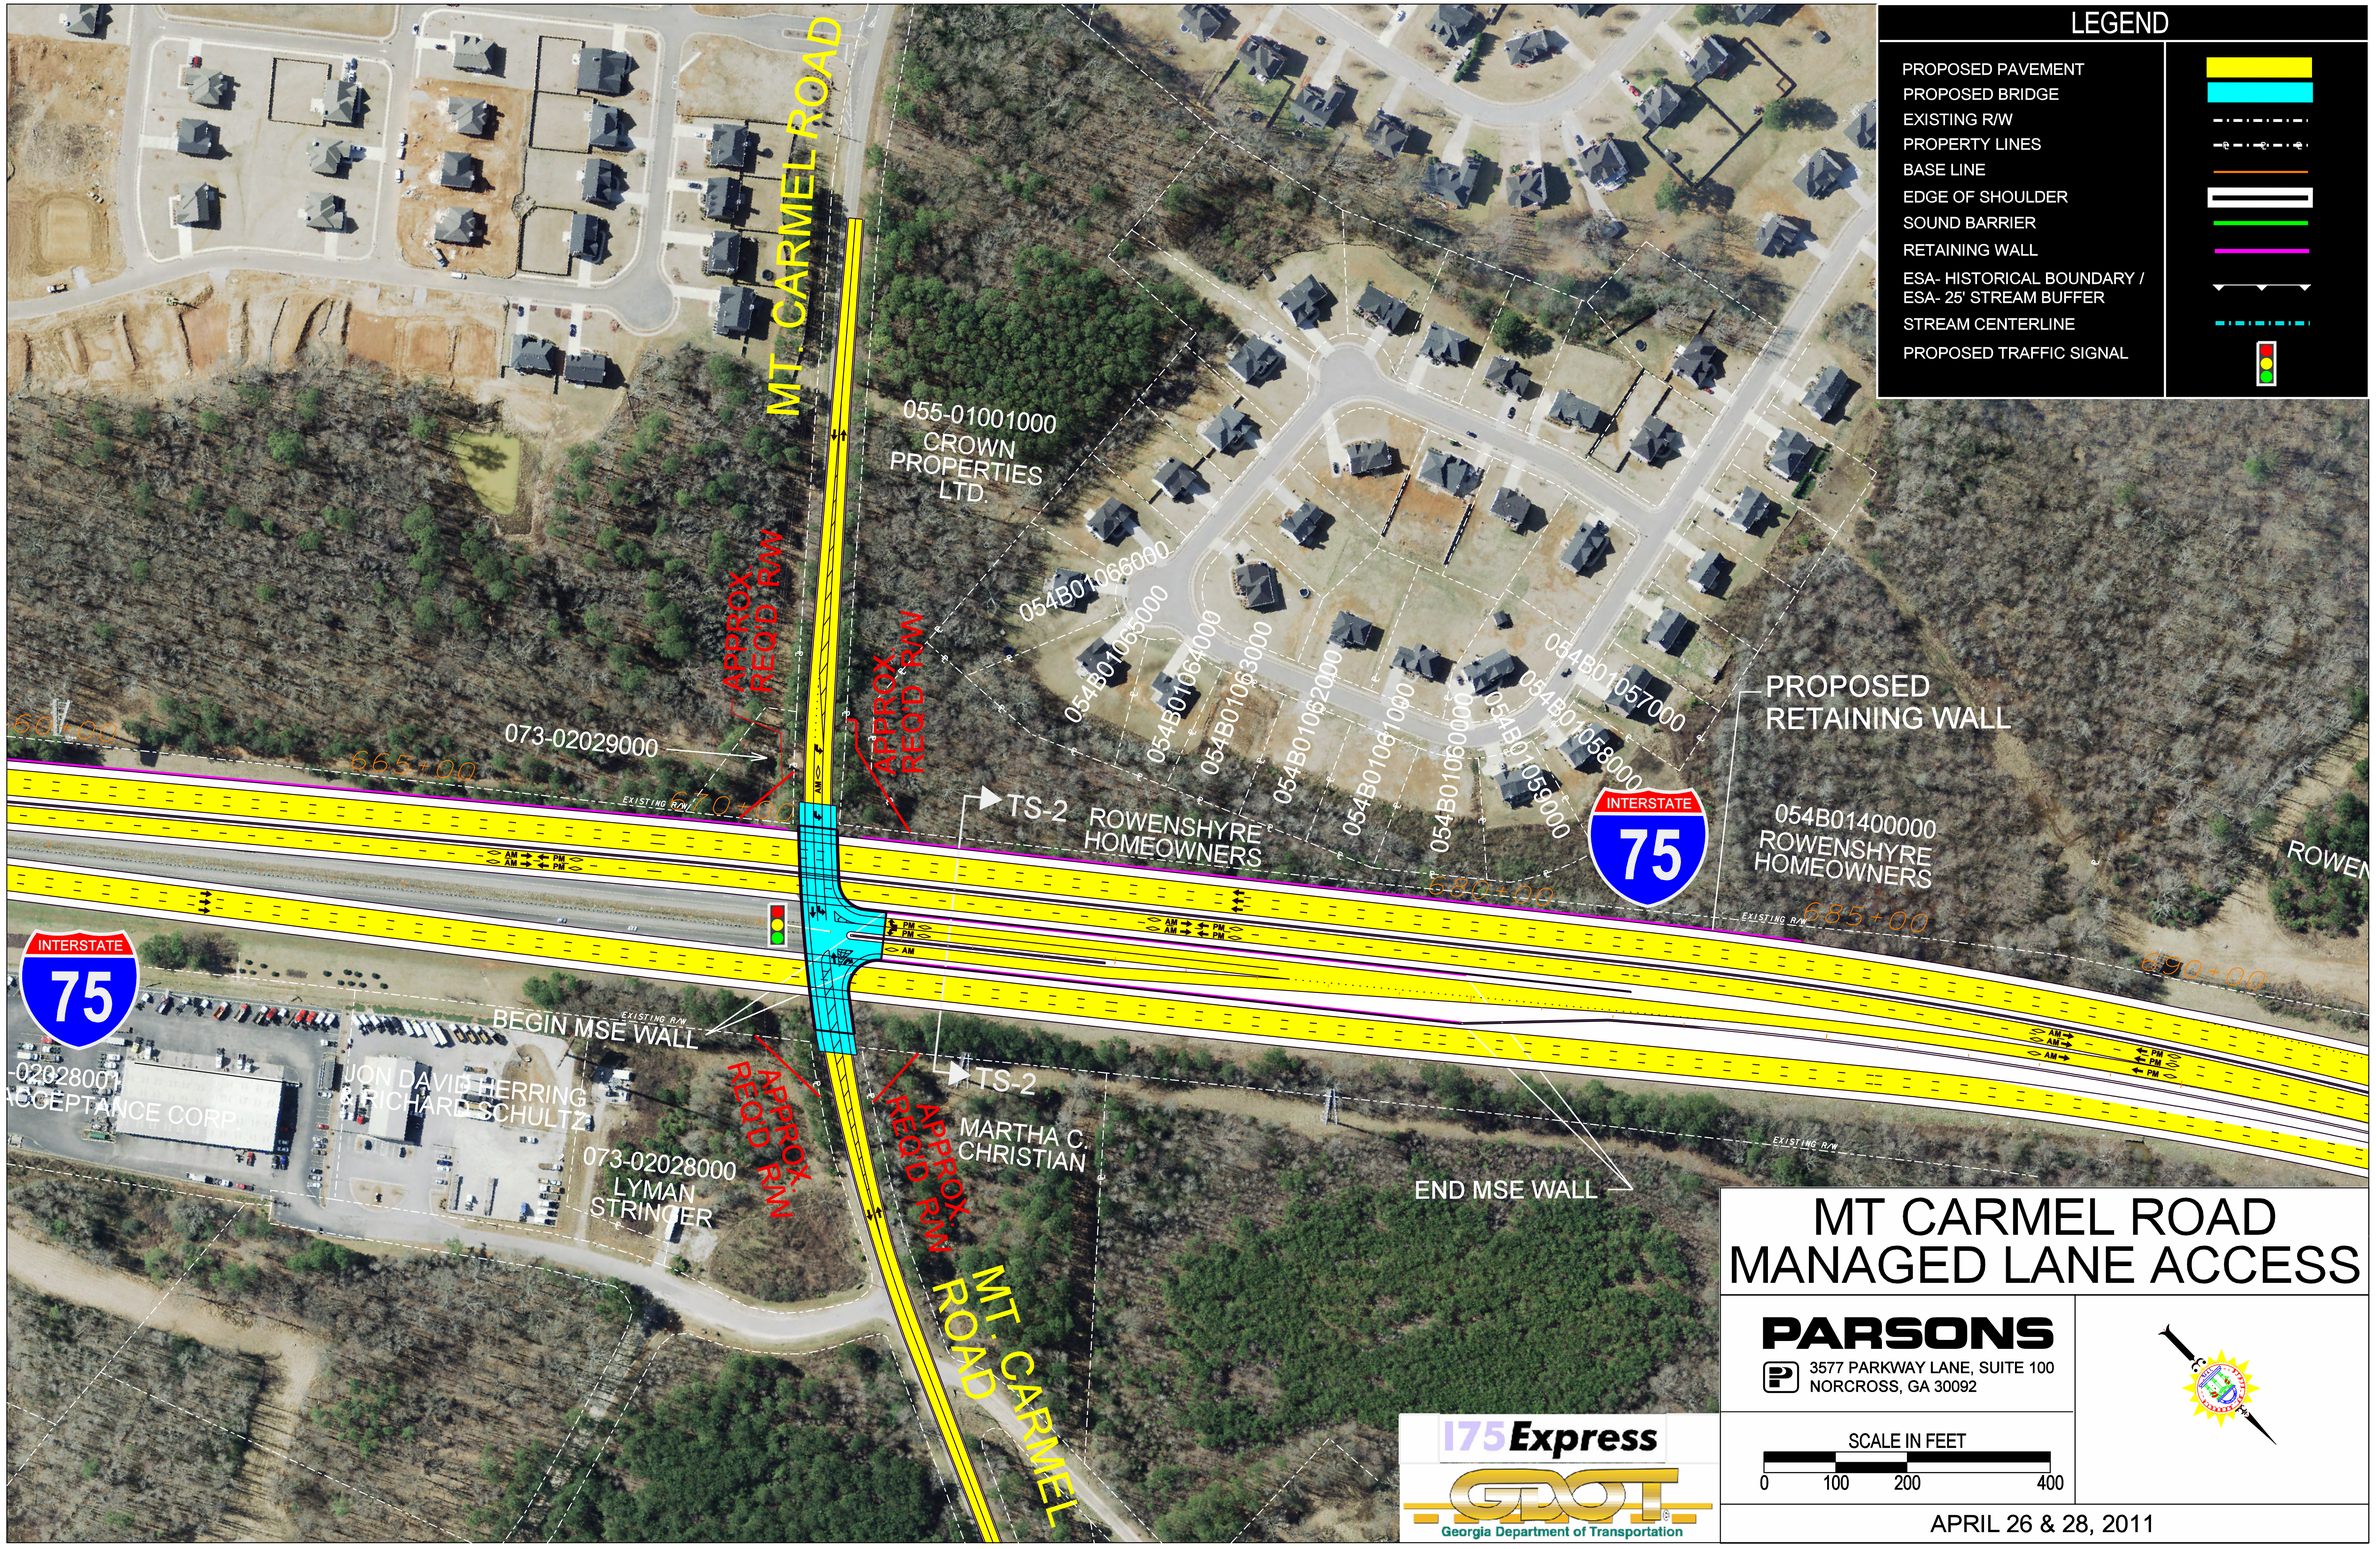

MT CARMEL ROAD MANAGED LANE ACCESS

PARSONS
3577 PARKWAY LANE, SUITE 100
NORCROSS, GA 30092

SCALE IN FEET
0 100 200 400

APRIL 26 & 28, 2011