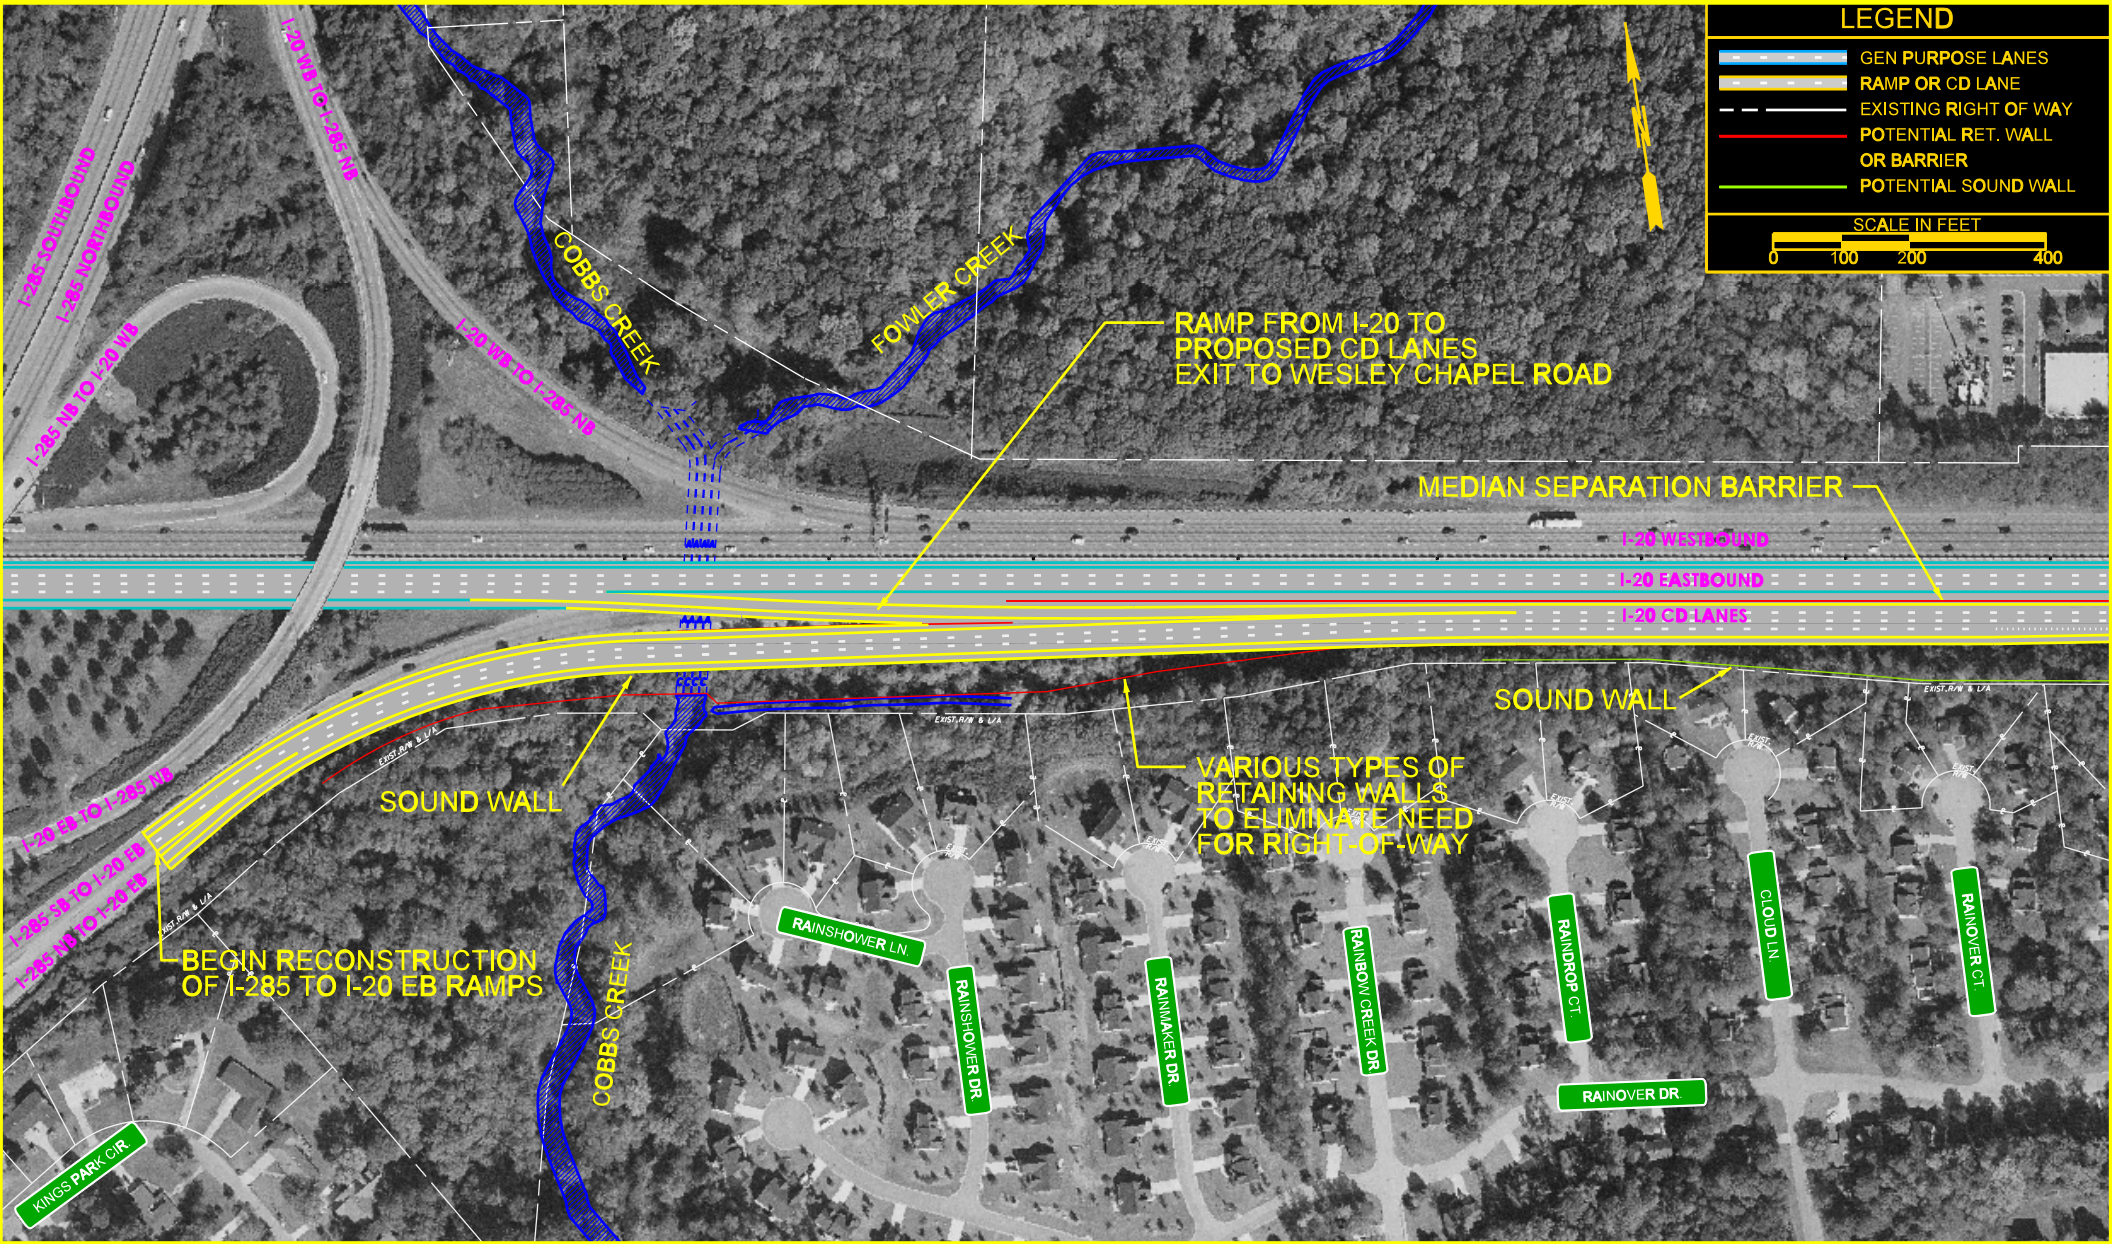I-20 Eastbound Collector / Distributor Lanes from I-285 to Wesley Chapel Road, DeKalb County, PI# 0009542 - Panel 2