BRST-076-1(36)
PI# 232310
BRIDGE REPLACEMENT ON SR 47
OVER LITTLE RIVER BRIDGE
SHEET 1 OF 2

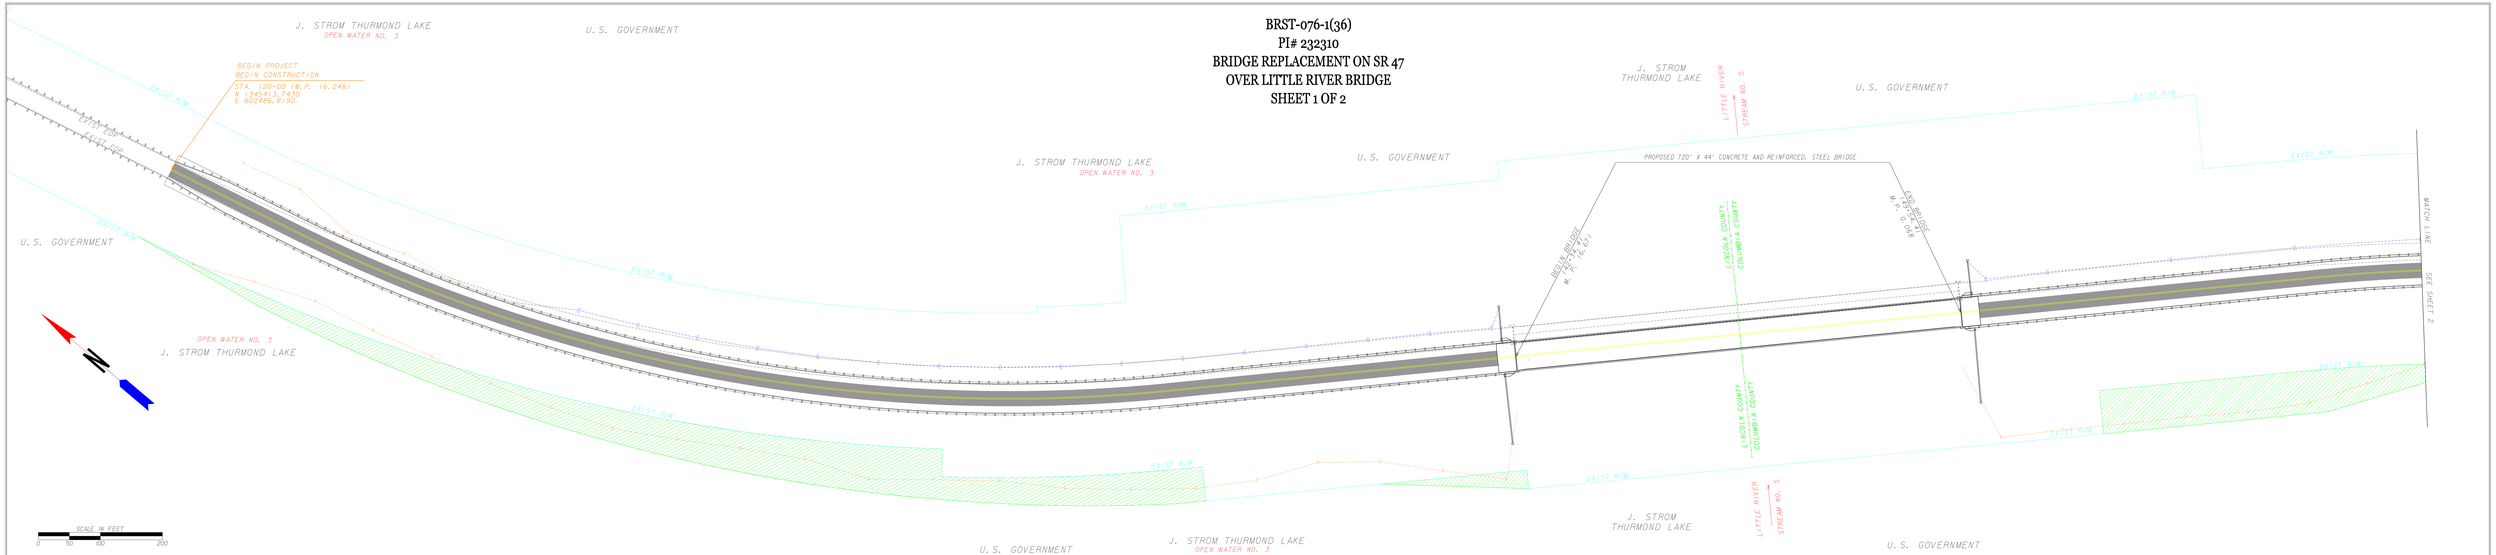

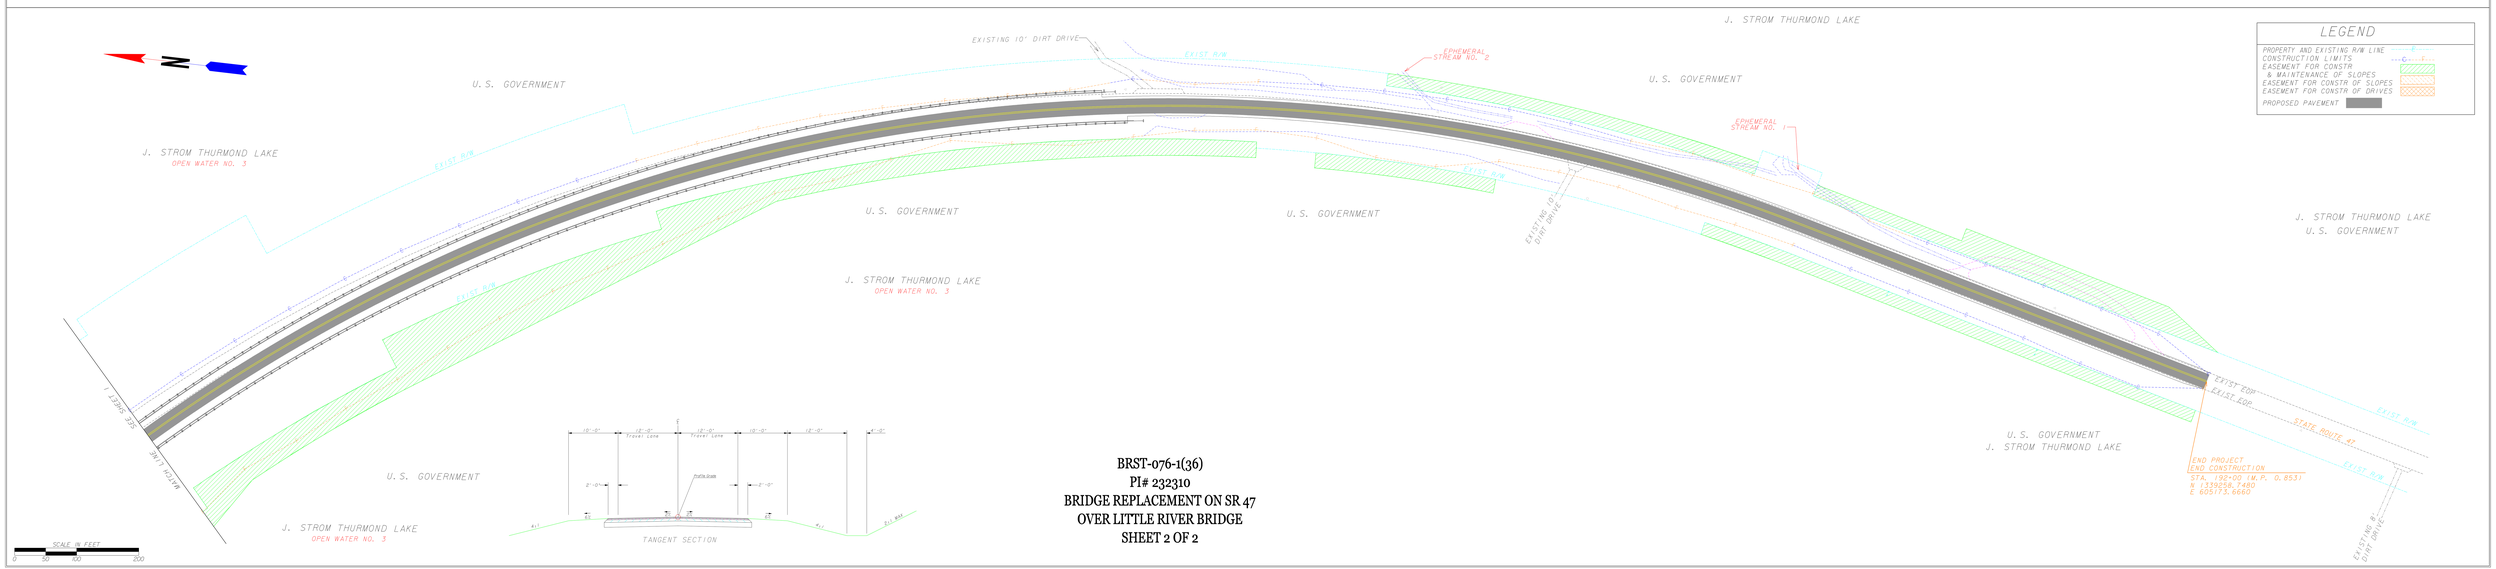

BRST-076-1(36)
PI# 232310
BRIDGE REPLACEMENT ON SR 47
OVER LITTLE RIVER BRIDGE
SHEET 2 OF 2