CSX RAILROAD
KING GEORGE BLVD
VETERANS PARKWAY
HUNTER ARMY AIRFIELD
SR 204
WINDSOR AT COBBLESTONE APARTMENTS
WATERFORD PLANTATION APARTMENTS
VILLAGE GREEN SUBDIVISION
PUBLIX
GEORGETOWN GROVE APARTMENTS
FOOD LION
MARINERS WAY
GEORGETOWN CROSSING APARTMENTS
FOREST COVE SUBDIVISION
BRANDY RD
UNINCORPORATED CHATHAM COUNTY
CITY OF SAVANNAH
RIO RD
LEGEND
EXISTING RIGHT OF WAY/PROPERTY LINE
REQUIRED RIGHT OF WAY
CENTERLINE
ROADWAY
MEDIAN
BRIDGE
SIDEWALK
BARRIER
RETAINING WALL
EXISTING OR POTENTIAL TRAFFIC SIGNAL
POTENTIALLY ELIGIBLE HISTORIC PROPERTY
WETLAND
POTENTIAL DISPLACEMENT
CONCEPTUAL LAYOUT
SR 204 - US 17 TO RIO RD
ALTERNATE C3a
PROJECT NO. NH-III-1124)
P.I. NUMBER 522870
McGee Partners, Inc.
CHATHAM COUNTY
JUNE 2007
SCALE IN FEET
200 0 200 400 800
C3a

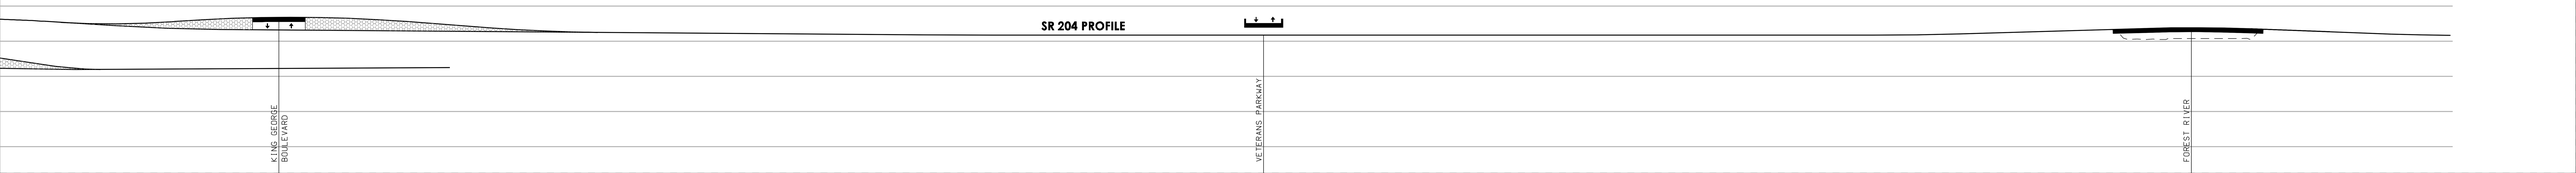
SR 204 PROFILE
KING GEORGE BOULEVARD
VETERANS PARKWAY
FOREST RIVER