PUBLIC INFORMATION OPEN HOUSE
JANUARY 31, 2008
STP-IM-0180-01 (006)
PI No. 621530
CATOOSA COUNTY, GEORIGA
SR 151/ OLD ALABAMA ROAD
WIDENING & RECONSTRUCTION

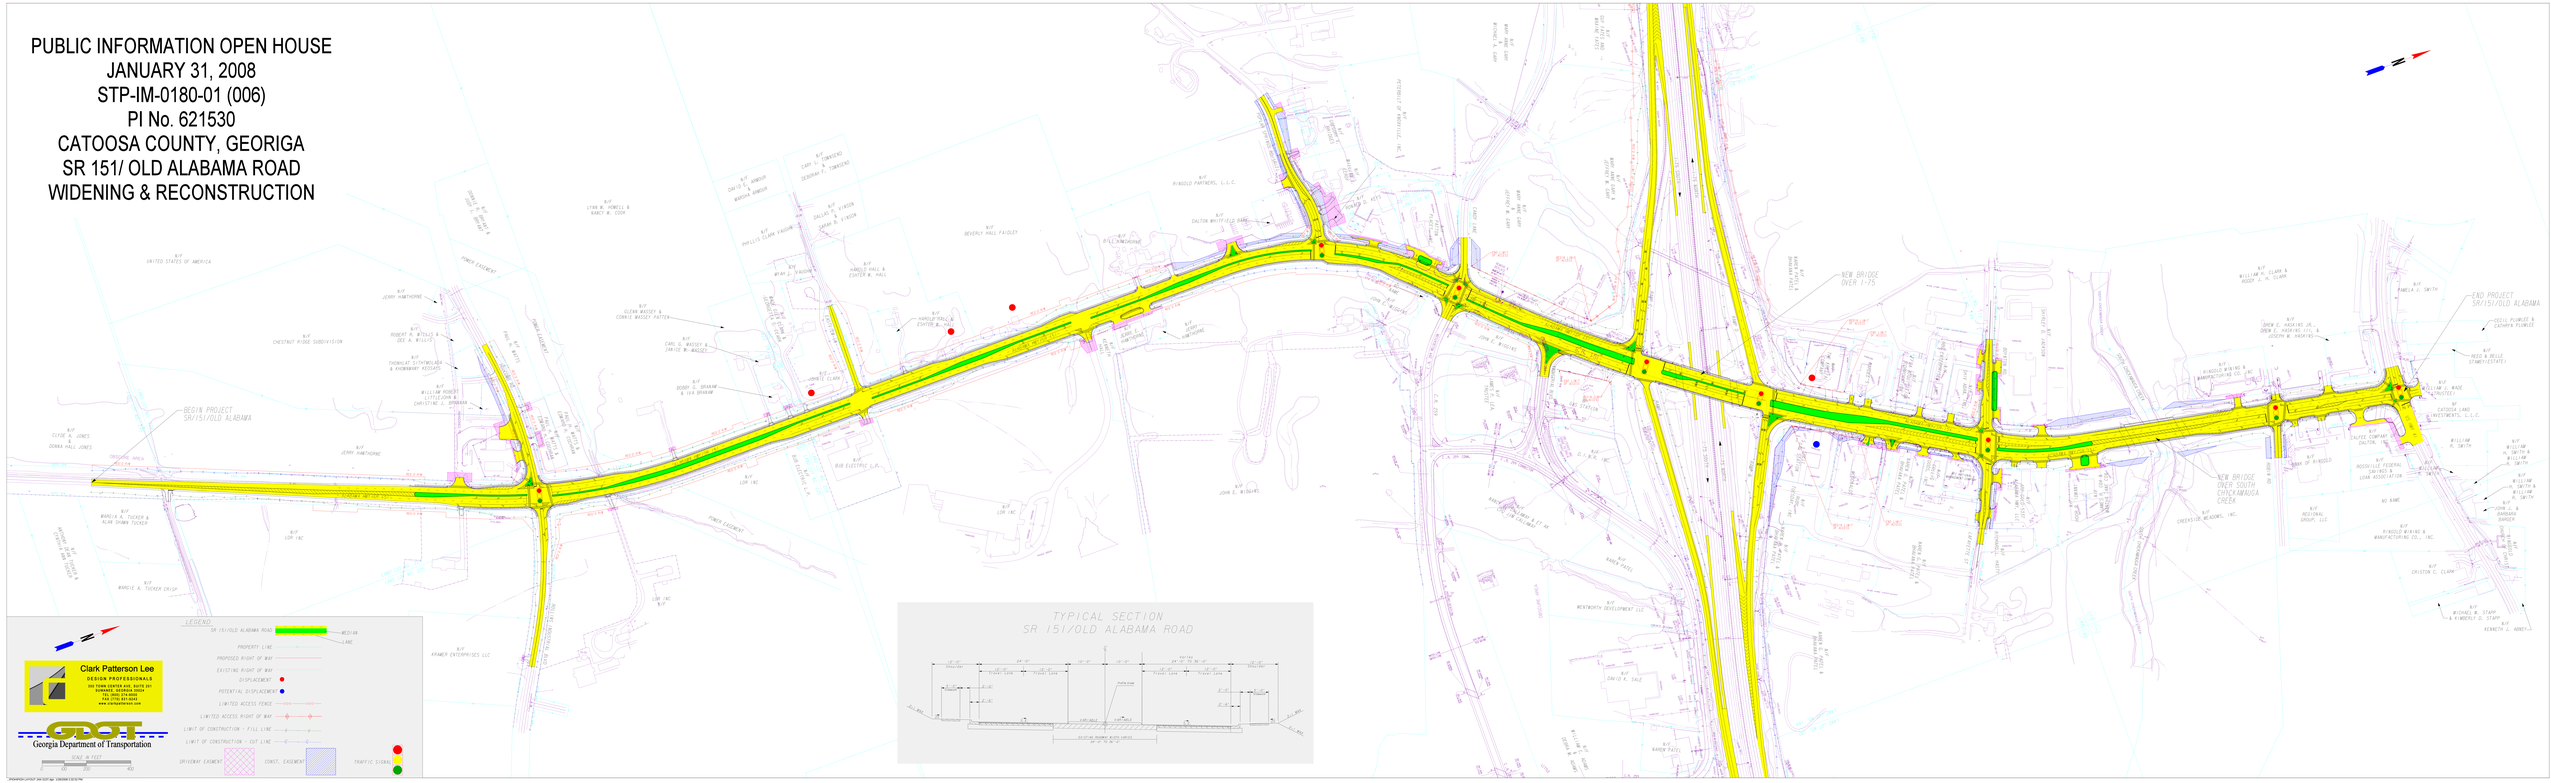

Clark Patterson Lee
DESIGN PROFESSIONALS
Georgia Department of Transportation