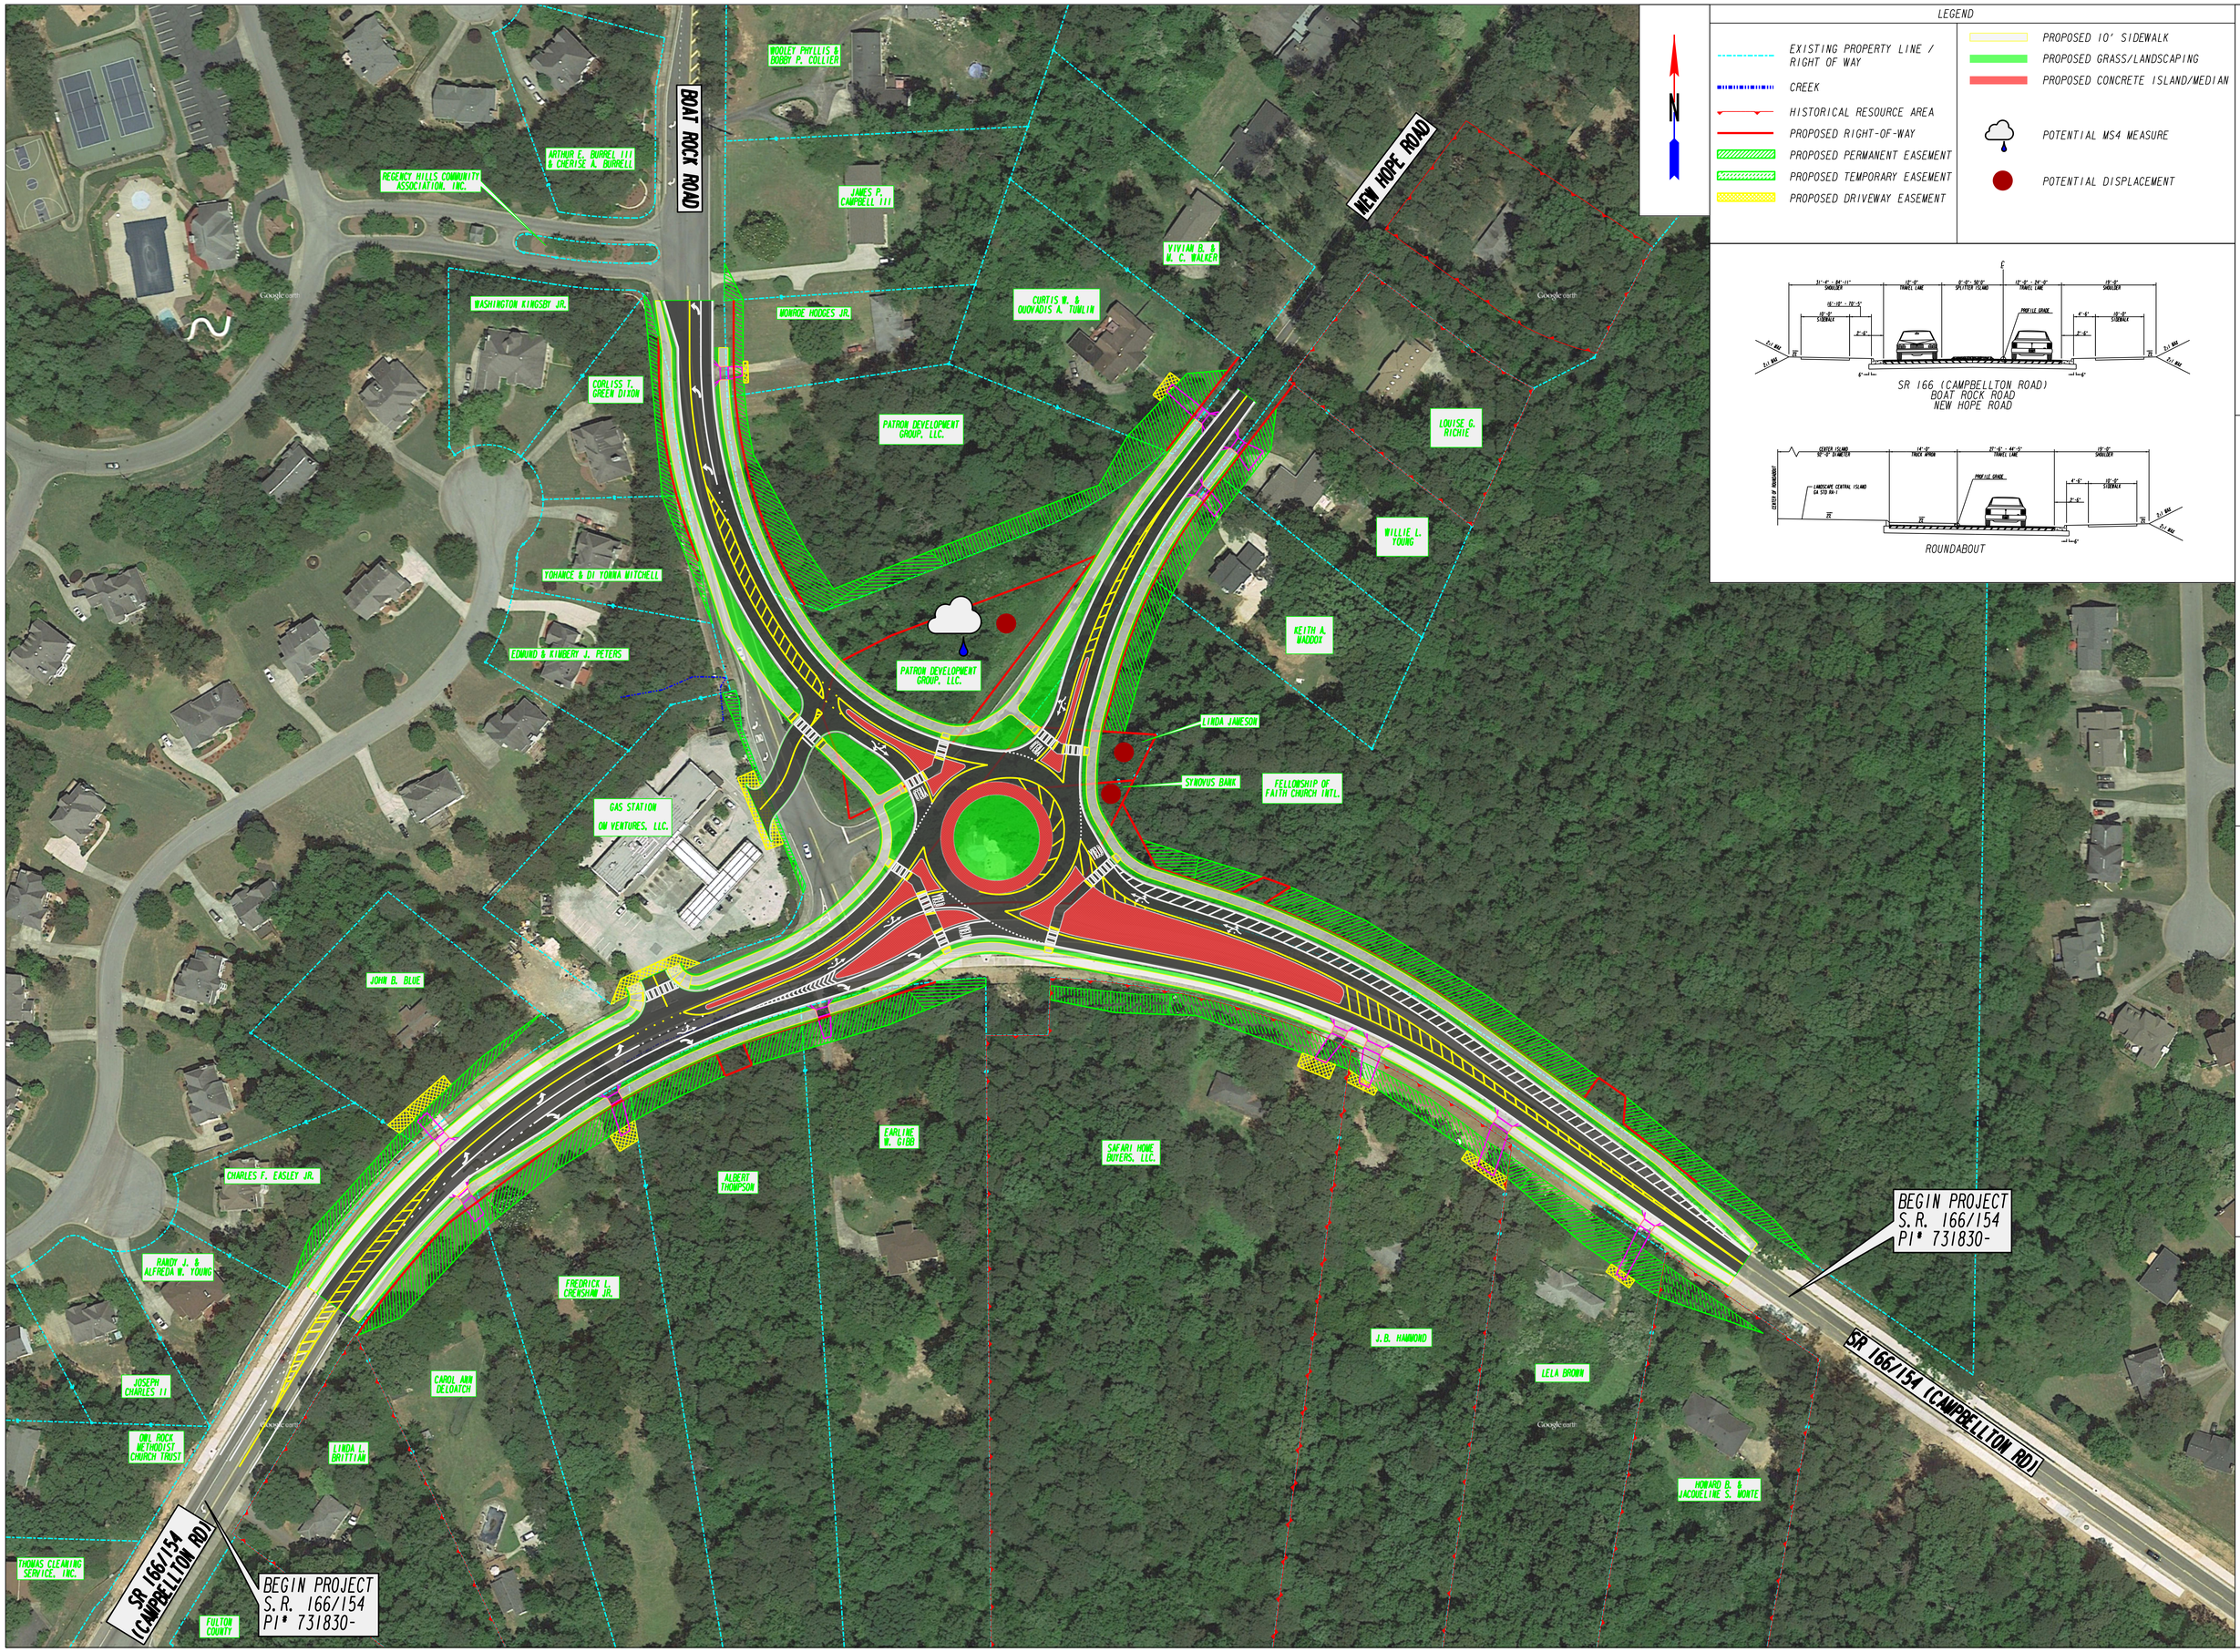

N

LEGEND

- EXISTING PROPERTY LINE / RIGHT OF WAY
- CREEK
- HISTORICAL RESOURCE AREA
- PROPOSED RIGHT-OF-WAY
- PROPOSED PERMANENT EASEMENT
- PROPOSED TEMPORARY EASEMENT
- PROPOSED DRIVEWAY EASEMENT
- PROPOSED 10' SIDEWALK
- PROPOSED GRASS/LANDSCAPING
- PROPOSED CONCRETE ISLAND/MEDIAN
- POTENTIAL MS4 MEASURE
- POTENTIAL DISPLACEMENT

SR 166 (CAMPBELLTON ROAD)
BOAT ROCK ROAD
NEW HOPE ROAD

ROUNDABOUT

SCALE IN FEET
0
50
100
200

PI0H
OCTOBER 5, 2016

JACOBS

PI# 731830-: S.R. 166 / SR 154 @
BOAT ROCK RD / NEW HOPE RD