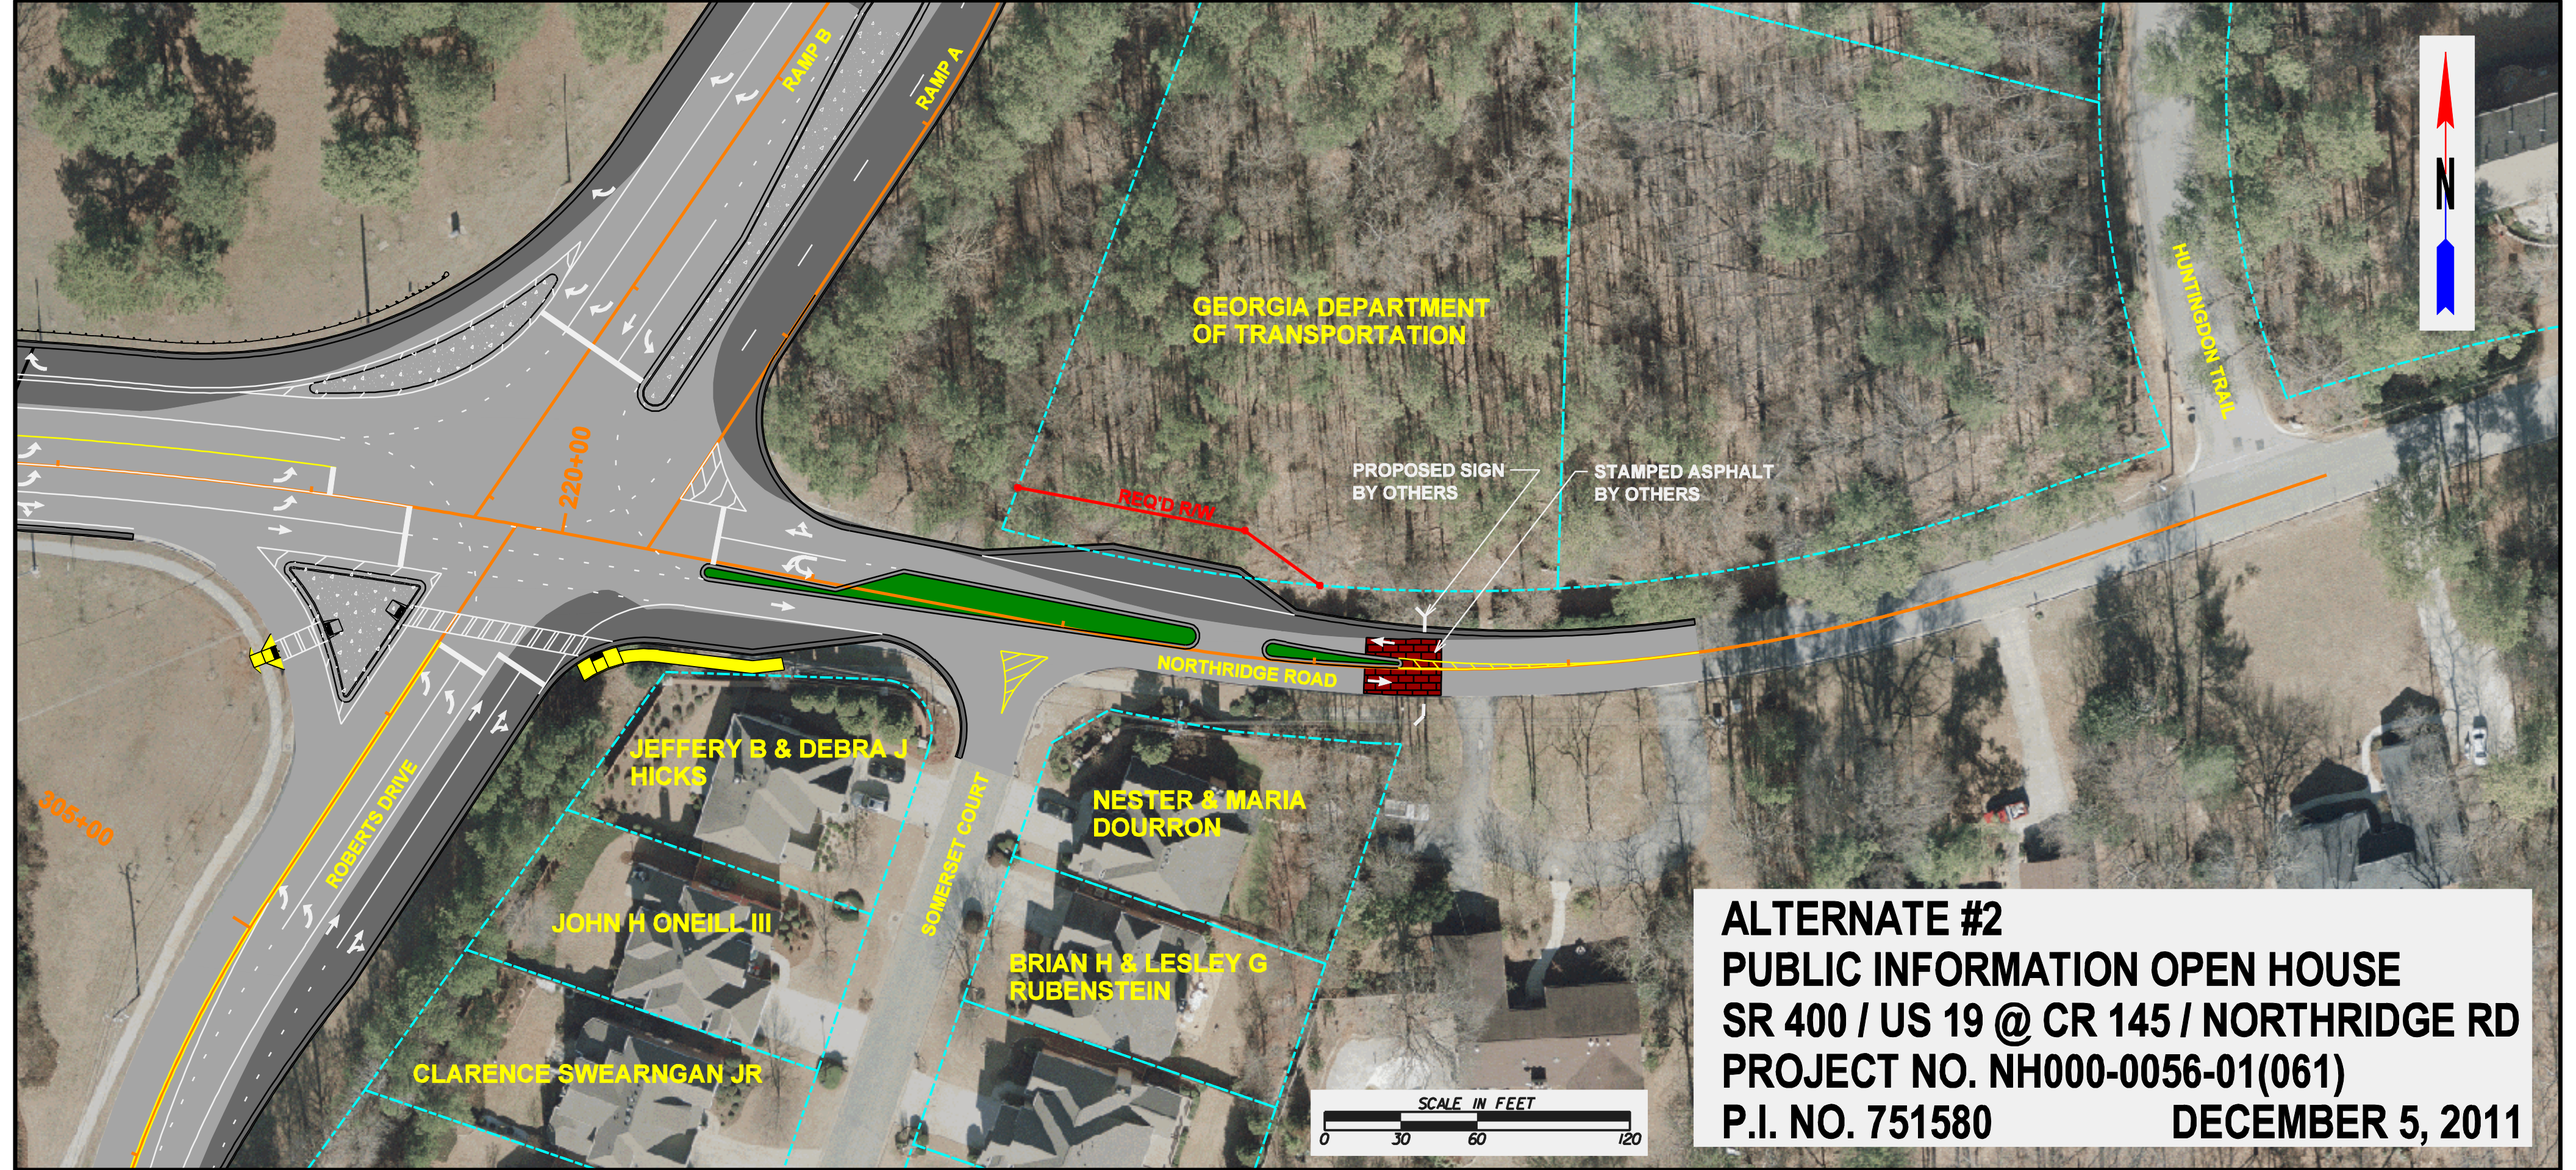

ALTERNATE #2
PUBLIC INFORMATION OPEN HOUSE
SR 400 / US 19 @ CR 145 / NORTHRIDGE RD
PROJECT NO. NH000-0056-01(061)
P.I. NO. 751580 DECEMBER 5, 2011